

Showbiz Pizza Place, Inc.

SCHEDULE OF DRAWINGS

CHEET HINBER	6HEET TITLE	しんさ でき、シモロ	こく つぎ
Ú	COVER SHEET WASCHEDULE OF DRAWINGS	3 + 25 - 5x0	45/RFL
C-1	PERSPECTIVE VIEW OF THEATPE, DINING "B"	2-18-50	A6/2 \$L
5-!.	VICINITY MAP & ROOF PLAN.	3-25-30	A6/12
A-1	FLOOR PLAN	9-25-80	AG/12
A-2	E) TERIOR BLDG. ELEVATIONS & DETAILS	3.25.20	AG/12
A-3	ROOM FINISH COLOR SCHEDULE & NOTES	3-25-50	16/2
A-4	DOOR & WINDOW SCHEDULE, RESTROOM & MISC. DETAILS	8-2E-0	46/n
A - 5	INTERIOR ELEVATIONS	3 - 5 - 81	146/12
A=i:	INTERIOR ELEVATIONS OF DINING "B" & PLAYROOM	3-25-26	A4/12
A-7	RAILINGS, MITCHEN COUNTERS, SLOPING CEILING @ BEVEPAGE COUNTER & MISC. DETAILS	3-25-80	46/246
A- 8	MID'S CRANU, T.V. MONITOR, PLATFORM "A", TELEPHONE CABINET & MISC. DETAILS	3-5-60	A6/12
A = 9	FLOOR PLAN DINING "B" & ELEVATION OF PLATFORM FOR ANIMATED CHAPACTERS	3-25-20	46/2 FL
r = 1 ()	STORE DETAILS (IN FOYER)	3-75-50	A6/12
Y-1	FITCHEN FOUIPMENT FLOOR PLAN	2-18-9-0	AG1/12
K-2	FITCHEN EQUIPMENT ELECTRICAL PLAN	2-14-2-7	A6/12
F-3	FITCHEN EQUIPMENT MECHANICAL PLAN	Z - 12-かつ	AG/12
v-1	PLUMBING & HVAC SYSTEMS	3-25-50	A6/12
M-2	PLUMBING & HVAC SYSTEMS	3-25-80	46/2
E-1	ELECTRICAL POWER SYSTEMS	3-16-80	AG/R
F-2	ILLUMINATION PLAN	3-25 80	A6/12
£ - 3	MITCHER ELECTRICAL SYSTEMS	2-27-40	A6/12
{ - :	ELECTRICAL SCHEDULES & DETAILS	3-5-80	AG/REL
19-1	INTERIOR IDENTIFICATION & DECOR - EXTERIOR SIGNAGE	2-180-50	AG/MEL
FM-1S	PROJECT MANUÂL - ARCHITECTURAL	१ - ३५ - ५५०	AS/REL
! ₩-15	PROJECT MANUAL - ARCHITECTURAL	0-75-90	AS/tet L
PM-5S	PPOJECT MANUAL - MECHANICAL	2-27-80	AS/12 L
ry-65	PROJECT MANUAL - ELECTRIC/L	5-5-60	みとりときし

ALL FOOTINGS, REINFORCING AND FRAMING MUST BE INSPECTED AND APPROVED BY A CITY BUILDING INSPECTOR BEFORE COMMERCE POUR OR FRAMING COVER UP.

CALL THE INSPECTOR AT THE NUMBER LISTED ON YOUR PERMIT BETWEEN 8:00-9:00 A.M. FOR THESE INSPECTIONS.

LOCATION OF UNIT NO.

6.5. CORVER OF LIVE BLVR & LIVE OAK DRIVE & (REGENCY PLAZA GHOPPING CENTER.) OUVAL COUNTY, NACKGONVILLE, FLORIDA

A P P R O V E D

MAR 2 8 1980 2333

Building & Zoning Inspection Div. Jacksonville, Fiorida

R-2

THESE DOCUMENTS MAY NOT BE IN ANY FORM WITHOUT THE WRI SHOWBIZ PIZZA PLACE, INC. Associated Designers &

79.115.55

UNIT NO.

ARCHITECTS

MISSION STATE BANK BUILDING 5701 JOHNSON OR MISSION XS 66205 TEL (911) 432-1020

HESE DOCUMENTS MAY NOT BE USED OR PEPRODUCED OF NANY FORM WITHOUT THE WRITTEN AUTHOPITY OF SHOWBIZ PIZZA PLACE, INC. AND ASSOCIATED DESIGNERS & ARCHITECTS, P.A.

ROVED
THIS PLAN ON JOBD

ESIGNERS &

ARCHITECTS

MISSION STATE
BANK BUILDING
5201 JOHNSON DR.
MISSION, KS 66205
TEL (913) 432-1020

<u>O</u>


A PPROVED

MAR 2 8 1980 2

MAR 2 8 1980 2333

Building & Zoning Inspection Div.
Jacksonville, Florida

THESE DOCUMER'S MAY NOT BE USED OR REPRODUCED IN ANY FORM WITHOUT THE WRITTEN AUTHORITY OF SHOWBIZ PIZZA PLACE, INC. AND ASSOCIATED DESIGNERS & ARCHITECTS, P.A.

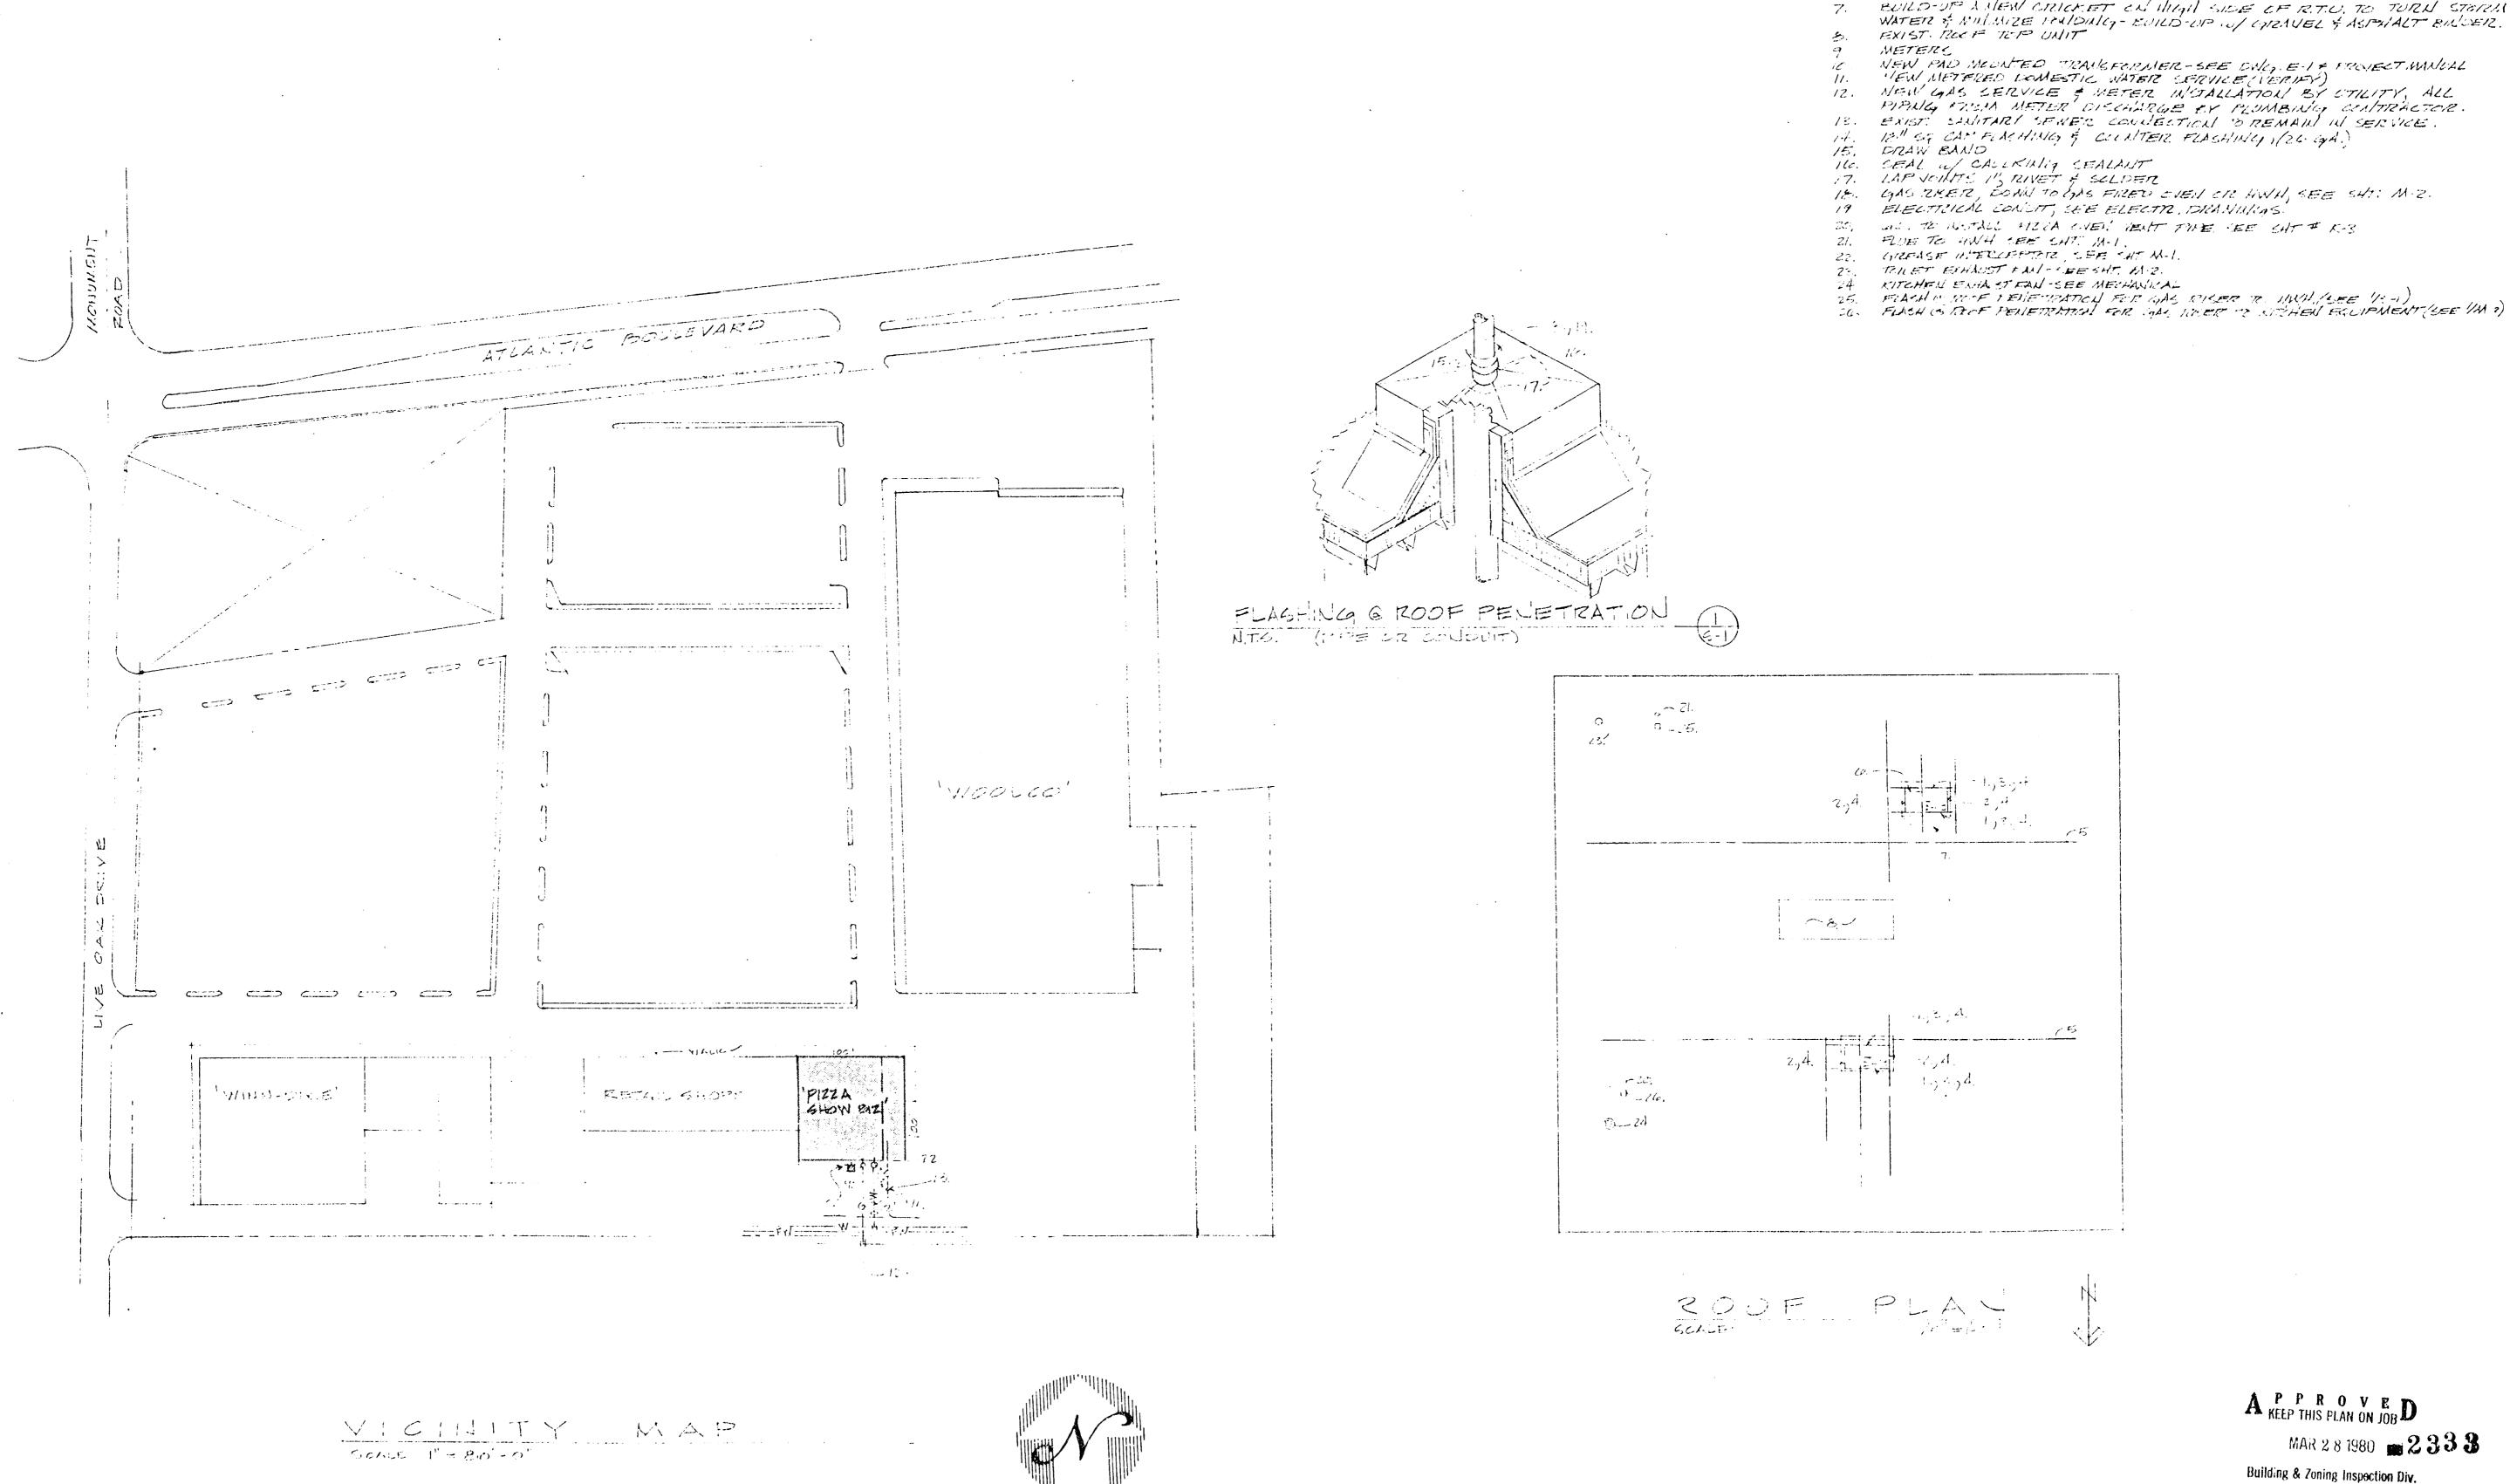

NET D LONG L'S TO CHORICOIDE TON FUNDE OF EXIST. TEP CHORED.
(2) CHORTER L'S TO BE COPED & WELLED TO THE HORIZONITAL LECY
CF LONG L'S & TO SUPPERT EXT MET. DECK.
LOCATE L'E AS CLOSE AS TESCHBLE TO WEST PANEL TOURTS,

3 x 2 x 3/16 6.

L OF EXIST, EEAM. PROVIDE (2) I AVIZ OF NEW X ERIDGING RETWEEN EXIST VENTE

BUILD-UP LIVEN CRICKET CH HIGH SIDE OF R.T.U. TO TURN STOVEN WATER & MILLINIZE PONDUNG- EUILD-UP OF OFTENUEL & ASPENALT ENCOUR.
EXIST. ROOF TOP UNIT

NEW PAD MONTED TRANSFORMER-SEE DWG, E-1 + PROJECT MANUAL YEW METERED DOMESTIC WATER SERVICE (VERIFY)

WE WITH A PERA EVERY WANT PIVE WEE SHIT # K-3


A P P R O V E D MAR 2 8 1980 **2333**

Building & Zoning Inspection Div. Jacksonville, Florida

THESE DOCUMENTS MAY NOT BE USED OR REPRODUCED IN ANY FORM WITHOUT THE WRITTEN AUTHORITY OF SHOWBIZ PIZZA PLACE, INC. AND ASSOCIATED DISIGNERS & ARCHITECTS, P.A.

UNIT

A SSOCI DESIGN

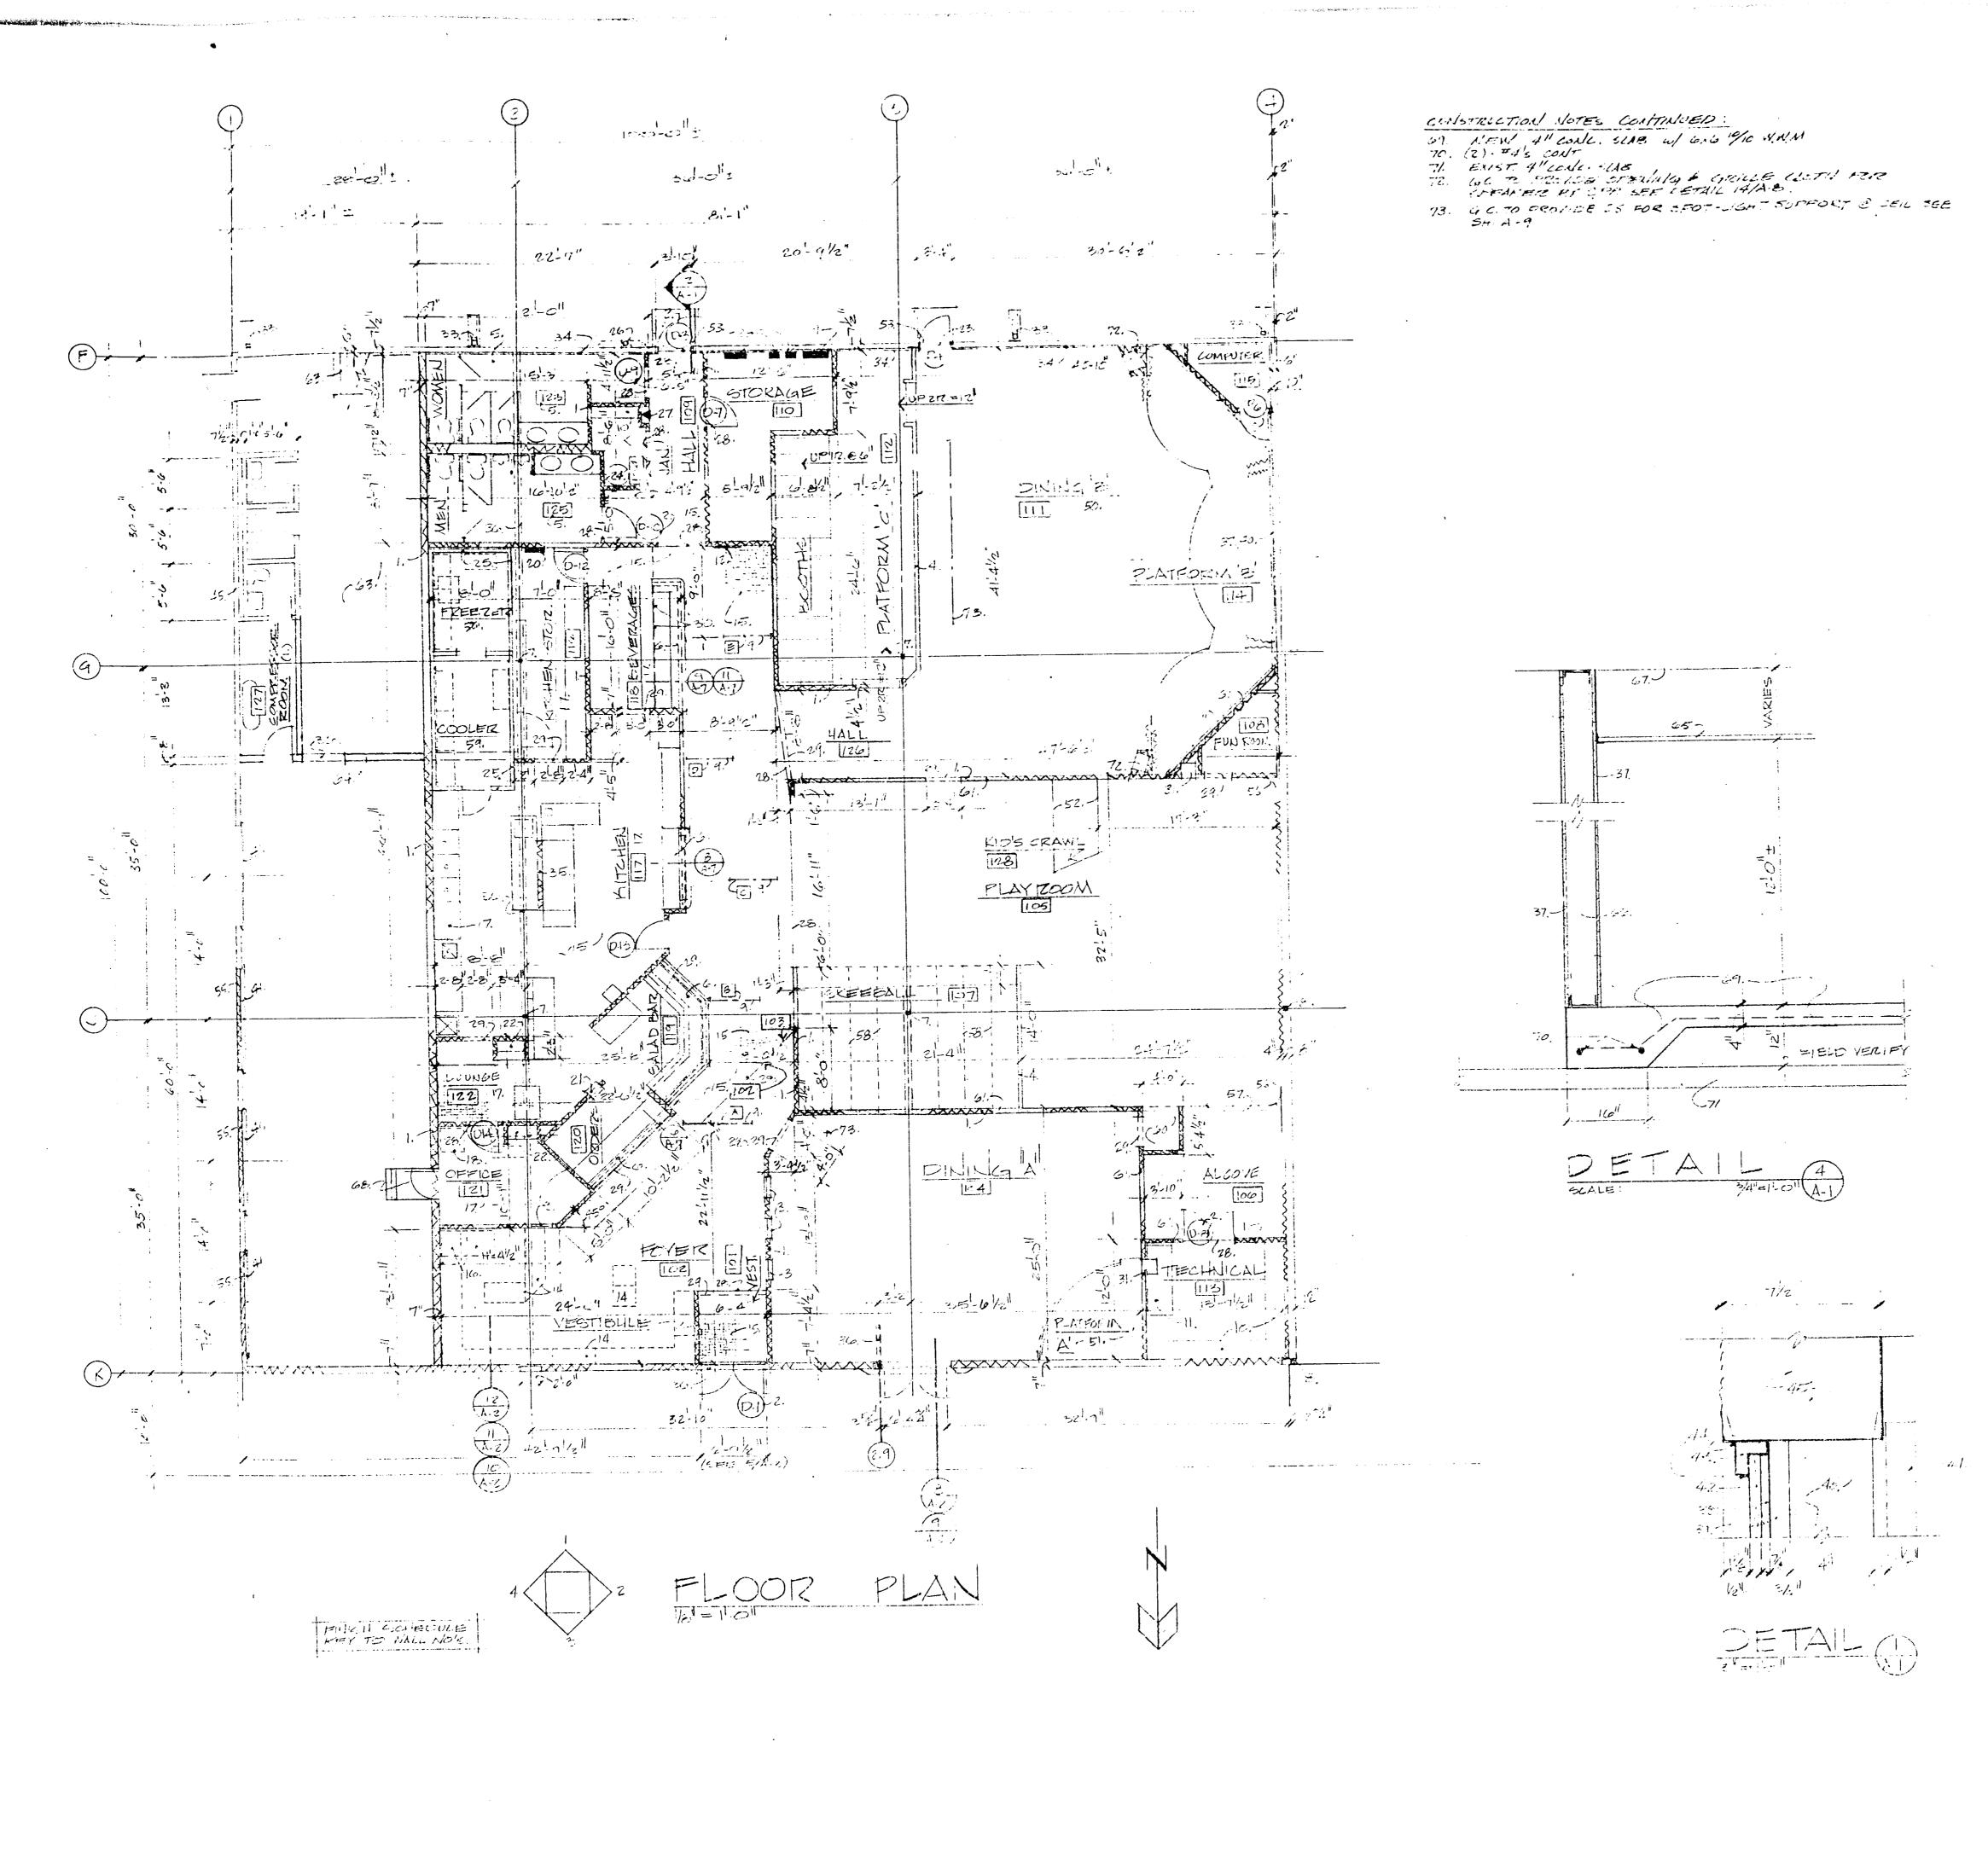

GEE WHEET A-S FOR WALL MATERIAL, FINISH & COLOR SCHEDULE

& NOTES SEE A.4 FTR CYOR SCHEDULE

SEE WINDOW DETAILS ON CHEET 4-4.

SEE RAILING DETAILS ON SHEET A.T.

CEE BILLARGED TO ILET ROOM PLANT ELEVATIONS ON SHEET 4-4. SEE KITCHEN COUNTEIN DETAILS ON SHEET 1-74 K-1. EX5 TO, COL. - FIELD VERTY SIZE.

4x4TG.CKL.-FIELD IERIEV SIZE.

BANNETR EMANG, SUEP. FROM CEILING, PURIL BY S.F.F. MISTALLED BY GIC. REFER TO CRAWING 10-1. 10 C"CC. TYPICAL SOICING. CEE TYPICAL SHELVING DETAILS, SHEET A.4. CEE WORKBENCH TETAILS, SHEET 4-4.

LOGO SIGN ON 12 DURAPLY, FURN ELSPY, INSTALL BY GO. DREFERS TO BANNERS & DETAIL, SEE NOTE 9.

STORE FIXTURES SEE DETAILS SHEET 4-10. QUARTEY TILE FLOOR ATTEAS LAIDIN SASKET WER & PATTERN

"POPLORN" & COTTON CANDY! MACHINES BY PE.B. SEE ENLARGED PLAN OF KITCHEN ON CHEST K-1.

SHEELY ESB. (N.C.) MAIN ELECTRICAL PANELICHECK MECH DWGS. FOR LOCATION.) KITCHEN LICAHTING FINEL.

PASS-THOU WINDOW FOR CRIDERS, SEE ELEV. SHEET A.S. WELF & POLE-GEE HOWE. ECHEDULE GHEET A-4.

METAL THRESHOLD, SEE 3/44. HOT WATER LEATER LICATION-SEE MECH. PLANS. COULER & FREEZER WALLS BY KITCHEN SUPPLIER.

CUT EXIST. GUTTER & CLUCE ENDS Y'S PICE & RUN NEW GAS PIKER PIFE UP EXIST. WALL - SEE SOUTH ELEV. CN SHT. #A-Z. FAITELEPHONE RECESS & CABINET SEE DETAIL 7/4-8.

TRANSITION LINE FOR FLYOR FINISH, WEE FINISHED SHEET A-3+ DETAILS 2,3,4,7/A-4, \$ 10/A-7 29. FINISH HEIGHT FOR ALL CAGED OPENINGS TO BE 7-2 UNLESS SHOWN OTHER WISE. M.W. WIDTH SHALL BE 2181 LLILESS NOTED OVE

DETAILED. SO. LINE OF SLOPING CEILING, SEE DETAIL 9/1-7. RECESSED OPENING FOR TV MONTOR, SEE 8/48

ELECTR. LIGHTNG, TELEPHONE PANELS-SEE SHEET E-1. EXISTING DS. & SPLASHBLOCKS TO REMAIN. WALL (SEE DETAIL 5,40)

25 WHETAL STUD FRAME W/ 7/16 "MARLITE PANEL PINISH IN 1/2 GYP. B.D. ON 4 SIDES OF AREA PARTITION & PIZZA OVEN. 26 EXISTING VALLE THAT ATE & BE RENEVED ARE SHOWN DOTTED.

ET YELL GARLED, GEREN APPLY TO NETTLE STEDS. SHALL ONLY FITE PLYALEOD. ATTACHED TO WAT C'S.

31 METAL HAT CHAID, ELS G. 16 O.C. ATTACHED TO BLOCK WALL,

4" CCXIL. ELECT MALL EMBTILLA EVETCHENCE DOCK TO REPUBLIE NASCHITE Y-90" COULTRYCIDE LAP ADING, CIOLD GLICYS AFTERON /2"

TOTAL THICK! EXS DIAGRAL FITTERED & I % , 12 NOTHE, WILLIAM SIT IN FIELD. 16" XIM" RODE TRILLET AS RECURED.

EXIST 4" THE CHILL SLAE.

41 THE CENE SIDEWALK BULL-UP ASPHALT AS RECUIRED

SAND OF WHILE FILL

SEE ENLACSED TONIOR TONIOR & ON 5-7 A-7.
SEE ANNIATED OFFICE TON 12415 ON 14, OU SET A-8 SEE RICK CRANE DET. ON Show A-3.

BUT NEW OPING. IN CRIST CONC. PURLU, SSE 5,44.

TEMPORARY 2001020 IN EXIST OVER DOOR DEED SEE LIAL. SEE DITAL OF COISE CONTROL (VETT TO CEILING) SEE 11\$ 12/A-B. LINE OF MOTORE CEILING, SEE SH. A. G & A.B.

SKEE BALL GAILES BY SIFF (N. 1.C) PROVIDE RECESSED FLOOR FOR FREEZEN - CORLEGE, THE SHT KH.
ALROVE FOR DUNING AT, WALL, FLOOR & SERVIS FLUISHES SAMEAS

PLAYROOM, B'-C' CEILIUS HEIGHT. INDICATES SOUND PROSEED PAITTON, CET TO FILL TONED.

EXIST ASPHALT FEUILS. EXIST, STAIR TO METERALLIES TO RELIEVE, NAMED WIFE EXIST. MEZZAINNE ELECTTAS KERDIKED TO REMOVE FOR MENU

DEINICHE PRETITION 62. RETAIN ONLY THAT PORTION OF EXICT WALL RED D. TO WPPORT EXIST MEETAMME.


65. EXIST. CEIL.
66 6" METAL STUDE GIGGE. 67. BOTTOM OF EXIST. MET ROOF DECK

68. EXIST. 30X70 DOOR & STAIRS TO BE RE-USED.

FUUTINUS RELOW SURFACE OF

SONE FOOT BELOW NATURAL EARTH

ATUNDISTURBED NATURAL EARTH

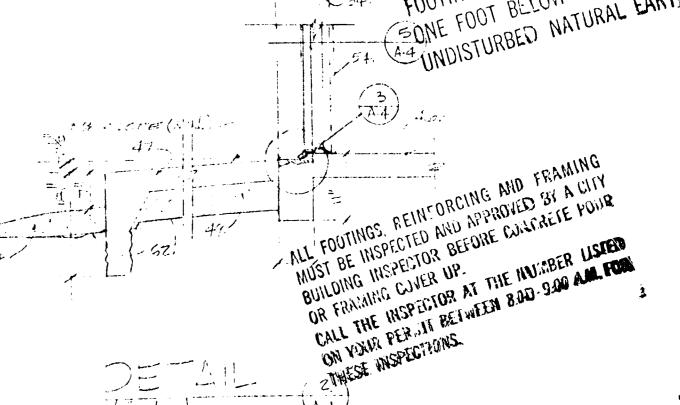

A P P R O V E D

Building & Zoning Inspection Div. iacksonville, Florida

THESE DOCUMENTS MAY NOT BE USED OR REPRODUCTO IN ANY FORM WITHOUT THE WRITTEN AUTHORITY OF SHOWBIZ PIZZA PLACE, INC. AND ASSOCIATED DESIGNERS & ARCHITECTS, P. A.

0

UNIT NO.



-LOOR PLAN

79.115.5


2.27.80 REV. 3,75,80

ASSOCIATED

LESIGNERS &

MAR 28 1980 2333 ARCHITECTS

MISSION STATE BANK BUILDING 1201 JOHNSON OR MISSION KS 66203 TEL (913) 432-1020

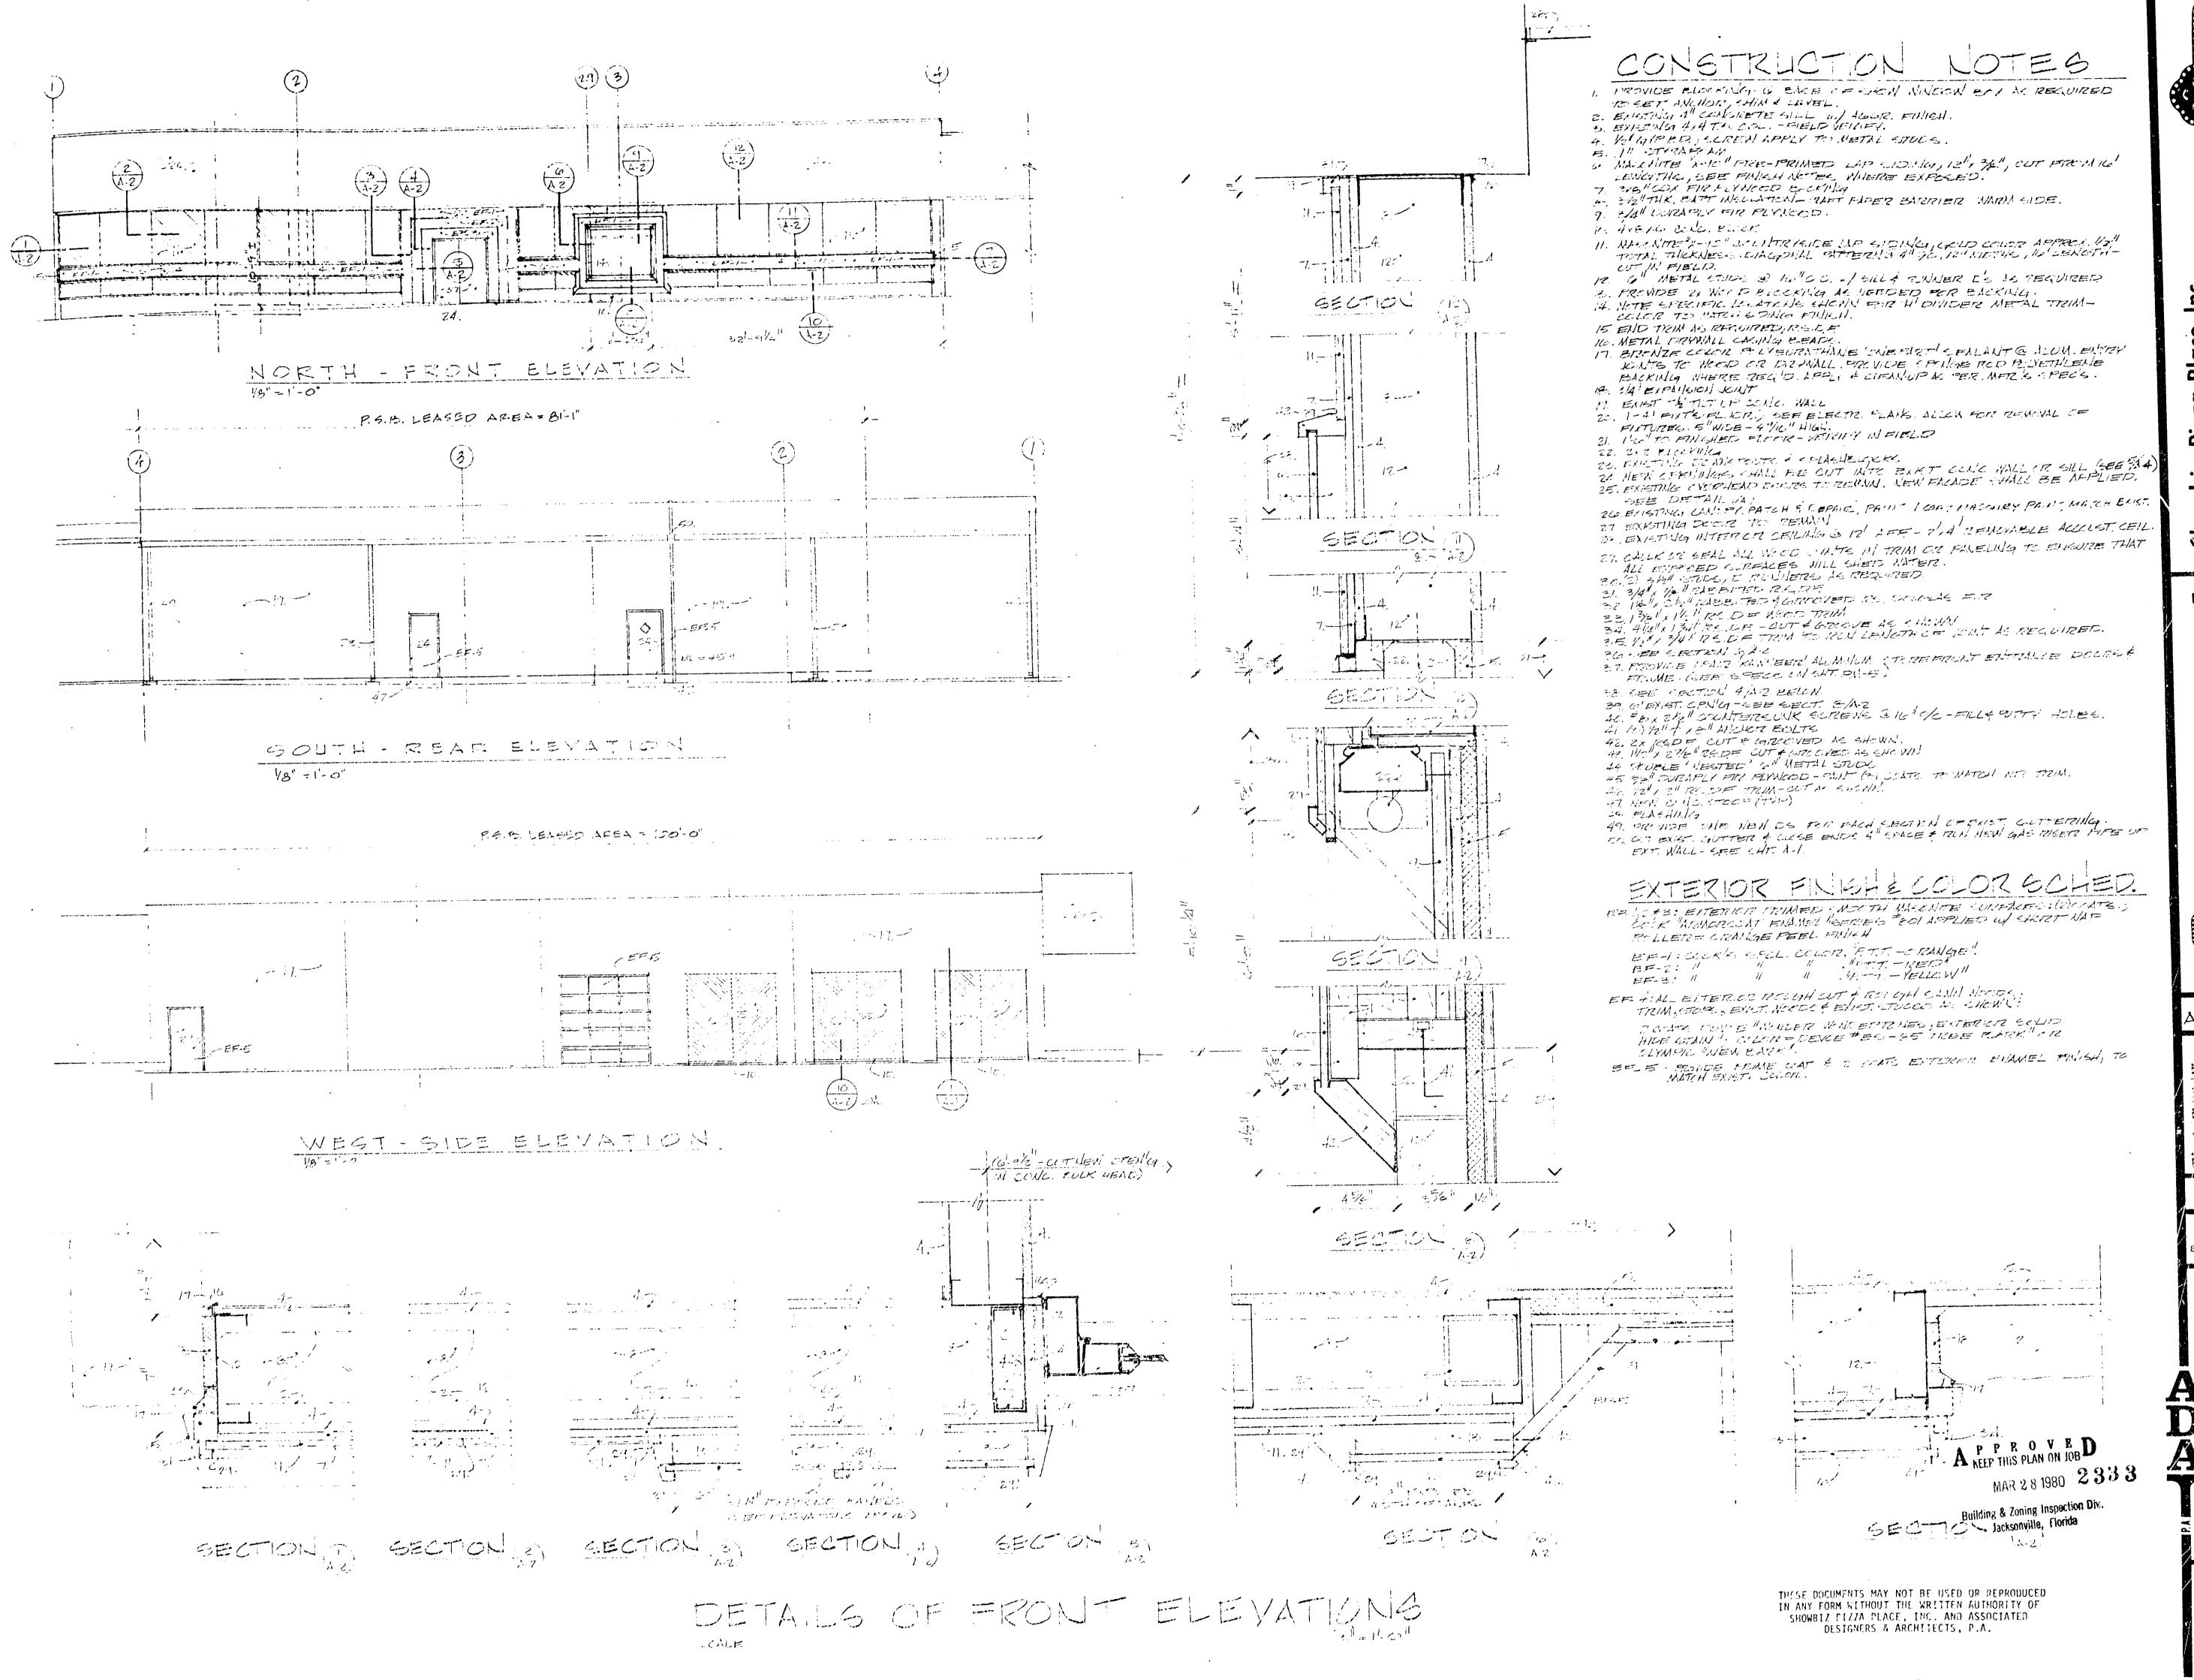

SHOWEIZ PEZZ PIES

howbiz Pizza Place, I a Subsidiary of Topoka inn Management inc

UNIT NO.

SHOWBIZ

> R

EXTERIOR BUILDING ELEVATIONS & JORTH

> 79-115-5 DATE

REU. 3-25 80

ASSOCIATED
DESIGNERS &
ARCHITECTS

MISSION STATE BANK BLILDING 5701 JOHNSON DR MISSION KS 66205 TEL (913) 432-1020

A22

				 				260	011 F	1115	27 6	ر د لم د.	56.	6 -	·シシー								
	ROOM HAME		•		Fu 1			BAS				/	.1 -		LL6	5	-	14				CEIL-	· · · · · · · · · · · · · · · · · · ·
N T T T S S S S S S S S S S S S S S S S	2 2								No. of the second secon						X / / /			1 3 3	/ / ¾	/, c/, c/, c/, c/, c/, c/, c/, c/, c/, c			
						· · · · · · · · · · · · · · · · · · ·								-	-					•		. <u>-</u> -	
15	,E01(B)1-F		£			- 3	- -	l.			2.	- ir	-	5, 5,42	,-4		:, 0, 1 5,10,7	• ;	-	AC-1		211	-
	CARRIDOR		 =-		ا ـ ر=	5.		2.	14-1,3,54		29.	1 4		(SEE 71	126 (2)	1 • =	3.	V 17,5,4 T		A6-, ;		<i>t</i> :	SEE NOTES BE OFFICE STAIN SPECES ALADODANTER TO PLEASE STAIN SPECES SET NOTES STORT THE STAIN SPECES
14	25.547				3	5 -31		4.8.	7-1,2	·		1.5 Ma	•		50,0	.		V-5 P-1a		1.6.2 1.6.4		10-0	Entropy of the state of the sta
	PLAY ROOM PLAYENT ALWIE				FC-	5		3,14	2-1a	<i>i</i> .	2.	143-92	3	,	5.106		3,4.	2-52	-	A65		11.5	PAINT P. Ga
	FUN ECOY	=.4			= 3 6 A	5	•	5	WG-1 2-15 b	A	2.	P.5.0 NC-1 2-50		2.		- 	2.	12.10		A53		51.	1-6-7-06-6 ABOVE FLOOR MADRESHE 1-10-7-06-6 ABOVE FLOOR MADRESHE 1-10-7-06-6 ABOVE FLOOR MADRESHE
	HALL		-	=-3	= C -	= 3 · - 5		15.	F-40		2	2.4b	-	3. 2.	1-4	-	2.	P-100		ACH,	<u>.</u>	100	6AME A6 AA-163
L,	2				FG.	FB.		15.	V-7, \ 75	+	8,9	WC-70 Punto	-	G.	271. 27. 1-52		7,8	P-7-0		40.3 AC.3			\$PEA - 17.6 P. L. JUTT . L. WA.L. + 2 = CU-1.
112	TECHNICAL			=-3	6	=3· = 3·		15,2. 	1,-E,7.		٦. 5.	7.2 2.10	13	57.	12.4a	3	2	2-99	-	+0		\$ 9-3 8-1	STAIN & SEAL MOZK BEHCH & CHELVES (P-7c)
114	>_AT=SET(5		-		WC 7a WC	=3· 5 FB:		13.	2.5a 0	_:	2.		_ ,	.	1-5a			F-11a	· -	- 	<u>-</u>	8-0	HALL 4 : SEE CHETAIN NOTES
115	Estange Cooper		= -		72	5 5 1 K.		2	v. 1.d	4	3.	r-11d		.	२-१व २-१व			P-114		A6 =		10-0	12 ALL LAM PLENT LANGE STEP
117	STYERA AFT		F- =_			5		3,11,	2-11a 		3.	2.10	-	ļ	1/-1,2			7-10		1/2-1	[_uav	10 g . 5	
119	2A_AD 3AE		 			F B - 5		3	1:.2		1,	7-11d		2.	,-4 1-1.3 L P-1		3.	1 - 1/2 4 2.4b	 	A		16-0	TANG THEIR AMOUNT AND THE
120	700EL6		-	5.3	<u> </u>	5	; + : 	2.	142 1			240	 j		244	-	5.	17-44	- -	1-6-1 1-2-4	.	9-0	
122				= -2	-	5 3		3.	1 - 1 a			7-80 7-80			7-14 7-2		5. 5.	V-8		-		18 01	
(4	-A- 76=			F-2		-3		3.	p.0.		1	1-8	· -		F-2,		3. 5.	P 93			•	8/0	
25				; = · ()	176-	15 15 16 16 16 16 16 16 16 16 16 16 16 16 16	! •	3,4.		-	-		· · · · · · · · · · · · · · · · · · ·	3.	1-7-7	_		V1		12-5		is'	- MEDGT 19991 - 1207105 1 60AT
.28	SOME STANL	50	57. 		=3- W/-			LES DETA	15%	. ۶ .			, 6,	(金)	[5-2] [[1-4	, A	}	[3.16 _ [5.]_1.1	-			5.0P	SERVICE OF A STAN OFF

- TC-1: Front curtain valance & Side Swags @ Platform "B": (a) Material: Pawley Co., Denver, Colorado; Flameproof "Control Cloth", color, "Brick"; Austrian Valance ... with pleated side swags and tie back; material and construction by S.P.P.; installed by S.P.P.
 - (b) Curved Curtain Board: Plywood material attached to acoustical ceiling and painted to match ceiling; furnished and installed by G. C.; refer to details on Drawing A-11 for direct attachment of curtains to board by S.P.P.
- TC-2: Front Power Curtain @ Platform "B": (a) Material: Fabricut Co., Tulsa, Oklahoma; Flameproof
- "Gibson"; color, "Flax"; pleated 0 4" o.c.; material and construction by S.P. P., installed by S.P.P. (b) Curved Power Track & Motors: Furnished by S.P.P.;
- track installed on plywood curtain board by S.P.P. Three (3) power motors for each track w/cable hooked up and powered by G. C.; refer to details on Drawing A-11.
- TC-3: Back Curtain @ Rear of Platform "B": (a) Material: Pawley Co., Denver, Colorado; Flameproof "Control Cloth"; color, #3 "Straw"; pleated @ 4" o.c. material and construction by S.P.P.; installed by
 - (b) Straight Hand Traverse Rods with ceiling tee clips for securing to acoustical ceiling tees by S.P.P.; installed by S.P.P.; refer to details on Drawing

INSULATION NOTES

- A. 3-1/2" sound batts from floor to top of wall studs. B. . 3-1/2" Fiberglas "R-II" batt insulation with Kraft paper vapor barrier on room side, in all exterior
- C. 3-1/2" sound batts in ceiling.
- 1/2" soundboard on this face of studs, see construction note #6.

Mirror strips by S.P.P., installed by S.P.P. Plexiglas (white) panels by S.P.P., installed .M-2: by S.P.P.

LAMINATED PLASTIC TOPS

1. P. -1: Formica, #845-65F, "Scarlet". L. P. -2: Formica, #131-58F, "Gormet Oak". L. P. -3: Formica, #841-65F, "Brick Grange" L. P. -4: Formica, #720-58F, "Tawny Rawhide"

GRILL CLOTH

GC-1: GRILL CLOTH FOR SPEAKERS: Mellotone Grill Fabrics. Division of Wendell Fabric Corp., #DF 6005.

- 大 - company of the company of the company of the company **海技術技術の関われては、そ** - company of the company of the company

FLOOR COVERIIGS & BASE

- #F-1: Quarry Tile Floor: Dallas Ceramic Co. 4" x 8" Dal Rustic "Heri age Flash" with abrasive surface set/thin set method with matching mortar joints and laid in basket weave pattern.
- #F-2: Vinyl-Asbestos Floor Tile: Fentile, Travertine, 1/8 × 12 × 12 × 12 × 1631-M, "Ivory Buff"; laid basket weave furnish transition 3 carpet.
- #F-3: Vinyl-Asbestos Floor Tile: Kentile, Avanti, $3/32" \times 12" \times 12"$, #613, "Venetian Suede", laid basket weave furnish transition @ quarry tile or carpet.
- #F-4: Concrete Slab floor to be treated with hardener and sealer solution.
- =FB-5: Rubber Base: All areas: Yentile, Yencove, Group I. = KC-3, "Burnt Umber", 4" cove with 4" coveless O carpet areas.
- #FC-6: Carpet: Furnished by S.P.P., installed by G.C. with Dark Brown edge strips, as detailed; Bigelow, Concord/Encore =4120, Color 00433, "Amber Copper"; direct glue down.
- #WC-7: Carpet: Wilson Carpets; Style "All Aboard", Color: #8036 "Ranchwood" (dark brown), Class "A" for walls (20 flame + 15 fuel + 15 smole) furnished by S.P.P. installed by G.C. as follows: (a) Floor of Platform B and Computer Room: Installed @ edges with staples for easy removal + 3-way
 - cut at trap door(s). (b) Face of Stage: Installed with adhesive on gypsum board from trim board to floor carpet.
 - (c) Steps, Risers and Upper Platforms of Kids Crawl: Installed with adhesive on plywood.
- #FC-8: Carpet: Furnished by S.P.P., installed by G.C. with bronze edge strips; Gallaway Designers Cachet, Model P/550. Wicker Meave, Design 505. "Nomad Brown".
- Sound Reducing Wall Carpet: Stratton Industries, Inc., "Tapestrie Stripes" =T-34, "Gold Stripe"; Class "A". ASTM #E-84; (FS-25); 6' wide (stripes perpendicular to width) pattern repeat = 18", furnished by S.P.P.
 - installed with wall adhesive by G.C. (a) Floor to 10' ceiling on rear wall of game room and floor to 8'6" ceiling on mear wall of alcove to technical room; stripes to run horizontal.
 - (b) 1. 18" high material with stripe running horizontal @ ceiling on side walls with 3/4" x 3/4" wood trim cap 0 bottom; stain with Devoe =15-11,
 - 2. Wood trim @ bottom of 18" dropped head @ alcove to technical room area with 8'5" ceiling; trim stain, Devoe =15-11, "Pecan".
- ≠FC-6A: Carpet 3 Fad: Carpet (same as FC-6) furnished by S.P.P., G.C. to furnish pad and install pad and carpet.

VIHTLIAL COVERHAGE SOLVE

GENERAL NOTES:

- 1. All "Vicrtex" wall vinyls shall be purchased thru Sam W. Palaskas, distributor, 7410 Delmar. Prairie Village, Mansas 66208; 913-362-2455, EXCEPT AS NOTED DIFFERENTLY.
- 2. All wall vinyls to be installed with Vicrtex strippable adhesive =F1460W, direct to unprimed Gypsum board.
- 3. All vinyls to be installed with flash seams.
- 4. All V-5 wall vinyls may be purchased thru Design Materials, Inc., 2000 Grand Avenue, Kansas City, Missouri 64108, 816-221-6544.
- 5. Gypsum board surface to receive V-6 vinyl shall be finished as a perfectly smooth surface before application of vinyl W. C.

- WALL VINYL NUMBERS: #V-1: Vicrtex, TASCO #8356, "Sungleam" (Flamespread-20) #V-2: Vicrtex, TASCO #8359, "Fuego Orange" (F.S. -20)
- #V-3: Vicrtex, TASCO #8353, "Regimental Red" (F.S. -20) #Y-4: Vicrtex, TASCO #8347, "Jute" (F.S. -20)
- #V-5: Vicrtex, TASCO #8372, "Light Gold" (F.S.-20) #V-6: MDC Wall Covering, smooth mylar (15 BhW) color. "Silver" (F.S. -15) #V-7: Vicrtex, Strip-L-Tex, #1106, "Shute" (F.S. -20)
- #V-7ss: Vicrtex, Strip-L-Tex, #1106, "Shute" (F.S. -20) with silk screened color bands (Outside band "Rust" color match theatre front valance, "Control Cloth" brick color; center hand, ' ight Gold" color, match Vicrtex TASCO 8372, "Light Gold"; Inside band, "Orange", match Vicrtex TASCO 8359, "Fuego Orange"). Each design imprinted on (1) 54" wide width of material with vertical length to cover walls from wainscot wood rail to ceiling; furnished by S.P.P., installed by G. C.
- #V-8: Vicrtex, Honeycomb (Tedlarfaced) #9008, "Wheat" (F.S. -20).

ACCUST CAL CEILING

- #AC-1: Armstrong, Minaboard, "Cortega"; 5/8" x 2' x 4' or (White) 2' x 2' as required on white baked enamel tee grid suspension system; double suspension wiring on tee's supporting hanners in Rooms #102 and #103.
- #AC-2: Armstrong, Minaboard, "Cortega Colortones"; 5/8" x 2' (Black) x 4'; color finish "Onyx" #795 on Chicago Metallic "Black" baked enamel tee grid suspension system.
- #AC-3: Armstrong, Minaboard, "Cortega Colortones"; 5/8" x 2' (Brown) x 4'; color finish "Coffee" #794 on Chicago Metallic "Dark Brown" baked ename! tee grid suspension system.
- #AC-4: Armstrong, Armashield, 5/8" x 2'x4' Class "A"; on (Fitchen)white baked enamel too grid suspension system.

- 1. 1/2" Gypsum board on metal study from 7 above floor, or 10'0 when room ceiling
- 2. 1/2" Gypsum board to run from floor to highest ceiling adjacent to wall.
- 3. 1/2" Gypsum board to run from floor to
- 1. Provide 16 ga. \times 6" wide norizontal co sheet metal bands @ 8" on center above and 93"-0" on certer above floor to r
- screws anchoring store tixtures. See 1/2" Gypsum board to run from floor or cosning to bottom of roof deck on this

studs.


- 6. 1/2" Gypsum board to run from floor to 1 over 1/2" sound deadening board run from deck, this side of wall studs, except 1/ shall run to bottom of roof deck 8 exter
- 7. Masonite Prefinished "Amber", Ruf-X II. V-groove panel siding 3/3" thick, ship I 8' lengths above 2'0" high cut pieces wi to equal 10'0" height to ceiling, lamina Gypsum board on metal studs. See typica
- elevations. 8. Masonite "X-90" Countryside lap siding, "GOLD", approx. 1/2" total inickness, D pattern - cut in field from 16' lengths 1-1/8" x 3/4" ratheted wood trim and 5/S4S Ash, stain grade. See typical wall 3'0" high wainscot, or height of railin
- 9. 1/2" Gypsum board on 2 x 4 wood stud ra See railing details 1,2/9 and typical w Also on platform framing


and floor to ceiling @ Platform "B".

- 10. Place some study 0 12" c.c. This wall store fixtures shelf standards. See Sh
- 11. Freezer Cooler walls of preprimed ste
- 12. Marlite Prefinished Parel #C-li Hi-GTos on 6" metal studs 3 utilit, wall behind See floor plan.
- 13. 1/2" Gypsum board on 1/2" sound deaden to ceiling on this side of wall studs.
- 14. A major portion of this wall is to be
- to ceiling. See floor plan and interi 15. 12" 472 FD. ON " RIGIC MISSE ON EXIST
- FAITTEETAN SECTION
- a. All Gypsum board walls, except kitcher later paing.
- b. All wood doors, metal doors and window wood trim requiring paint except kitch 1st Coat: Enamel undercoat. 2nd Coat: Felour eggshell enamel.
- c: All Woods, requiring stain and varnis 1st Coat: Stain, color as indicated. Znd Coat: Wonderwood sealer or lacqu 3rd Coat: Satin varnish or satin lac
- d. Kitchen walls, doors and metal frames 1. All Gypsum board walls not finish 1st Coat: Vinyl (epoxy) primer. 2nd Coat: Epoxy glaze; Devoe Tru
 - finish. 2. All wood doors, metal door and wi 1st coat: Eramel undercoat 2nd coat: Semi-gloss enamel
- e. Sypsum board ceiling: 2 coats of latex ceiling paint with p
- =P-1: "Yellow" match Vicrtex TASCC #8356, #P-2: "Orange" match Vicrtex TASL 8359, #P-3: "Red"match Vicrtex TASCO #353, "Red
- #P-4: Devoe #S-29, "Temple Valley": match #P-5: "Gold' match Micritex, TASCO 8372 #P-6: Stain, Devoe, Interior Stain, #1\$
- #P-7: Stain, Devoe, Interior Stain, #15 #P-8: Devoe, #A-34, "Pale Gold" matches
- ap-9: Devoe, =L-38, "Delray", matches (
- #P-10: Devoe, Exterior color, flat "Da #P-11: Dévoe #P-44, "Sail White"
- #P-12: Devoe, #VC-58, "Spanish Moss" #P-13: Devoe "⊓l≥ck" #P-14: Devoe, #UA-17, "Sunflower"


METAL TOILET PARTITION

- All toilet partitions to be as tollows: METPAR Steel Products Corp. 1. Stall & Door = Type EP-500.
 - 2. Urinal Screens = Type "PF" 3. Accessories: Double Roll Pa Coat hook and bumper: Handic bars as shown.
- OR General Partitions Mfg. Corp. 1. Stall and door - Series 40. 2. Urinal Screens - Type FBS-1 3. Accessories: Sames as (A)
- Men's Toilet #122 (a) All partitions, doors, and s
- 1. METPAR: #500 'Apricot" 2. General: #SN-409 "Autu
- Women's Toilet #123 (a) All partitions and doors co
 - 1. METPAR = #500 "Apricot 2. General = #\$11-408 "Bami

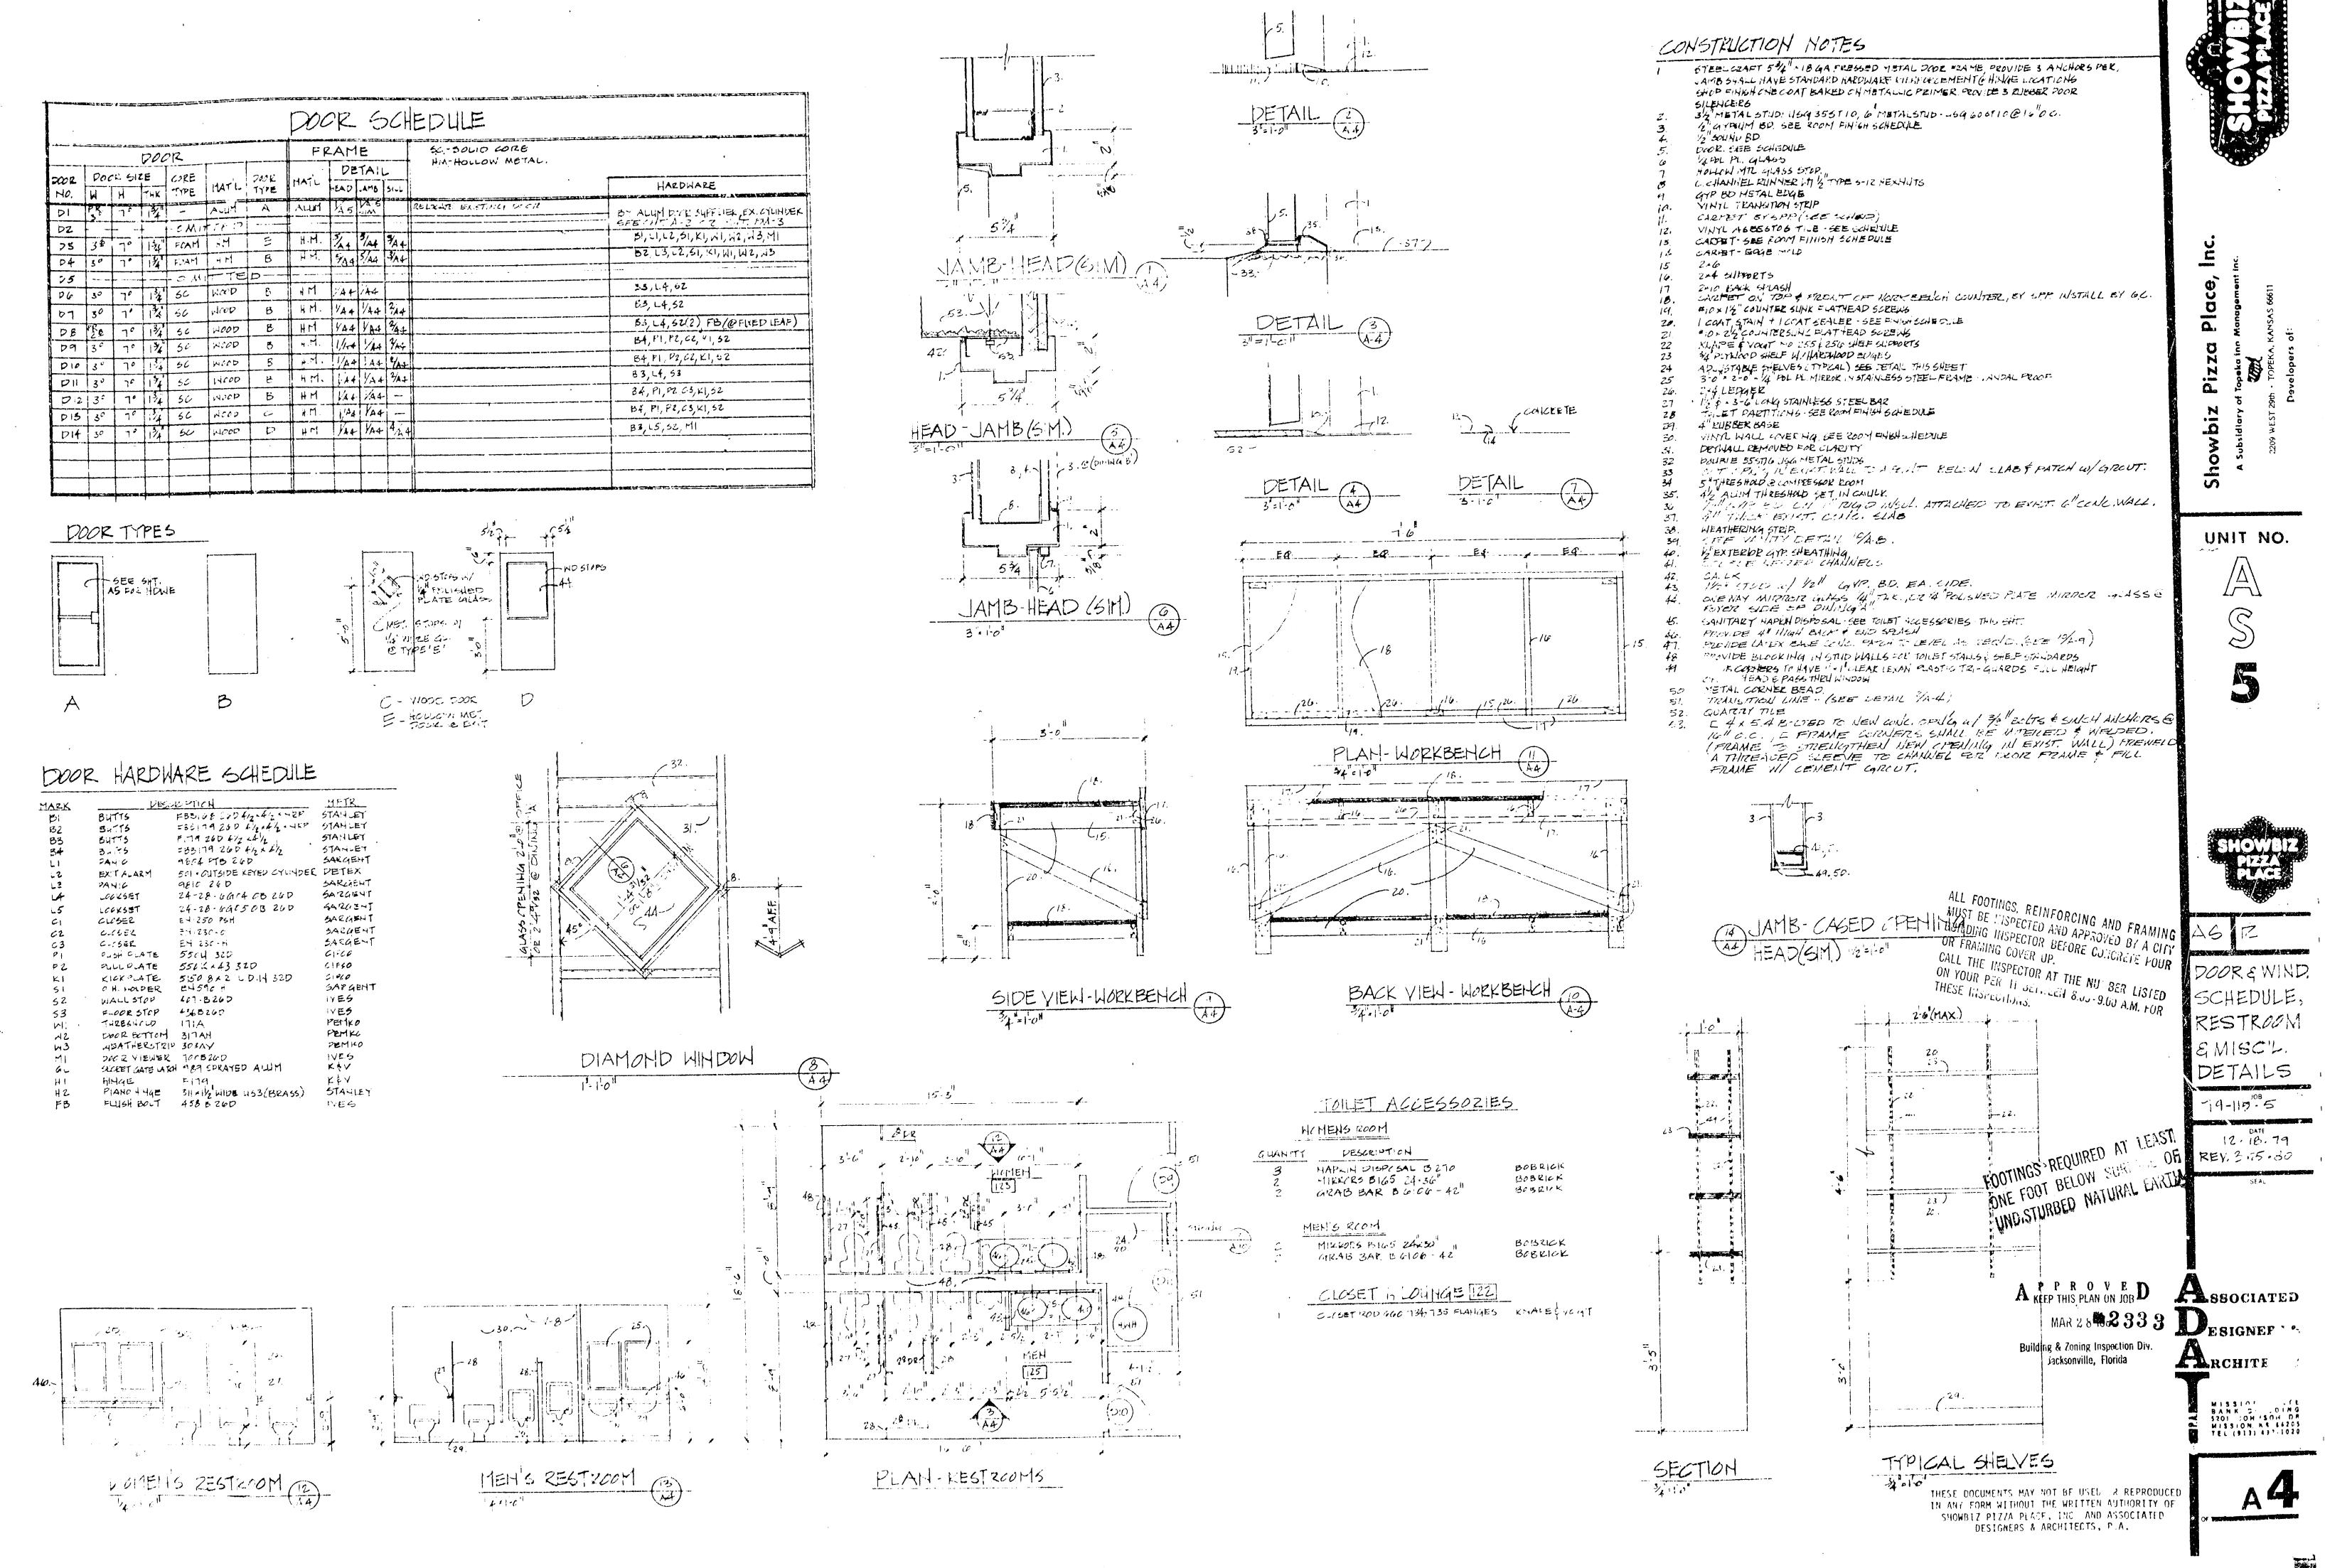

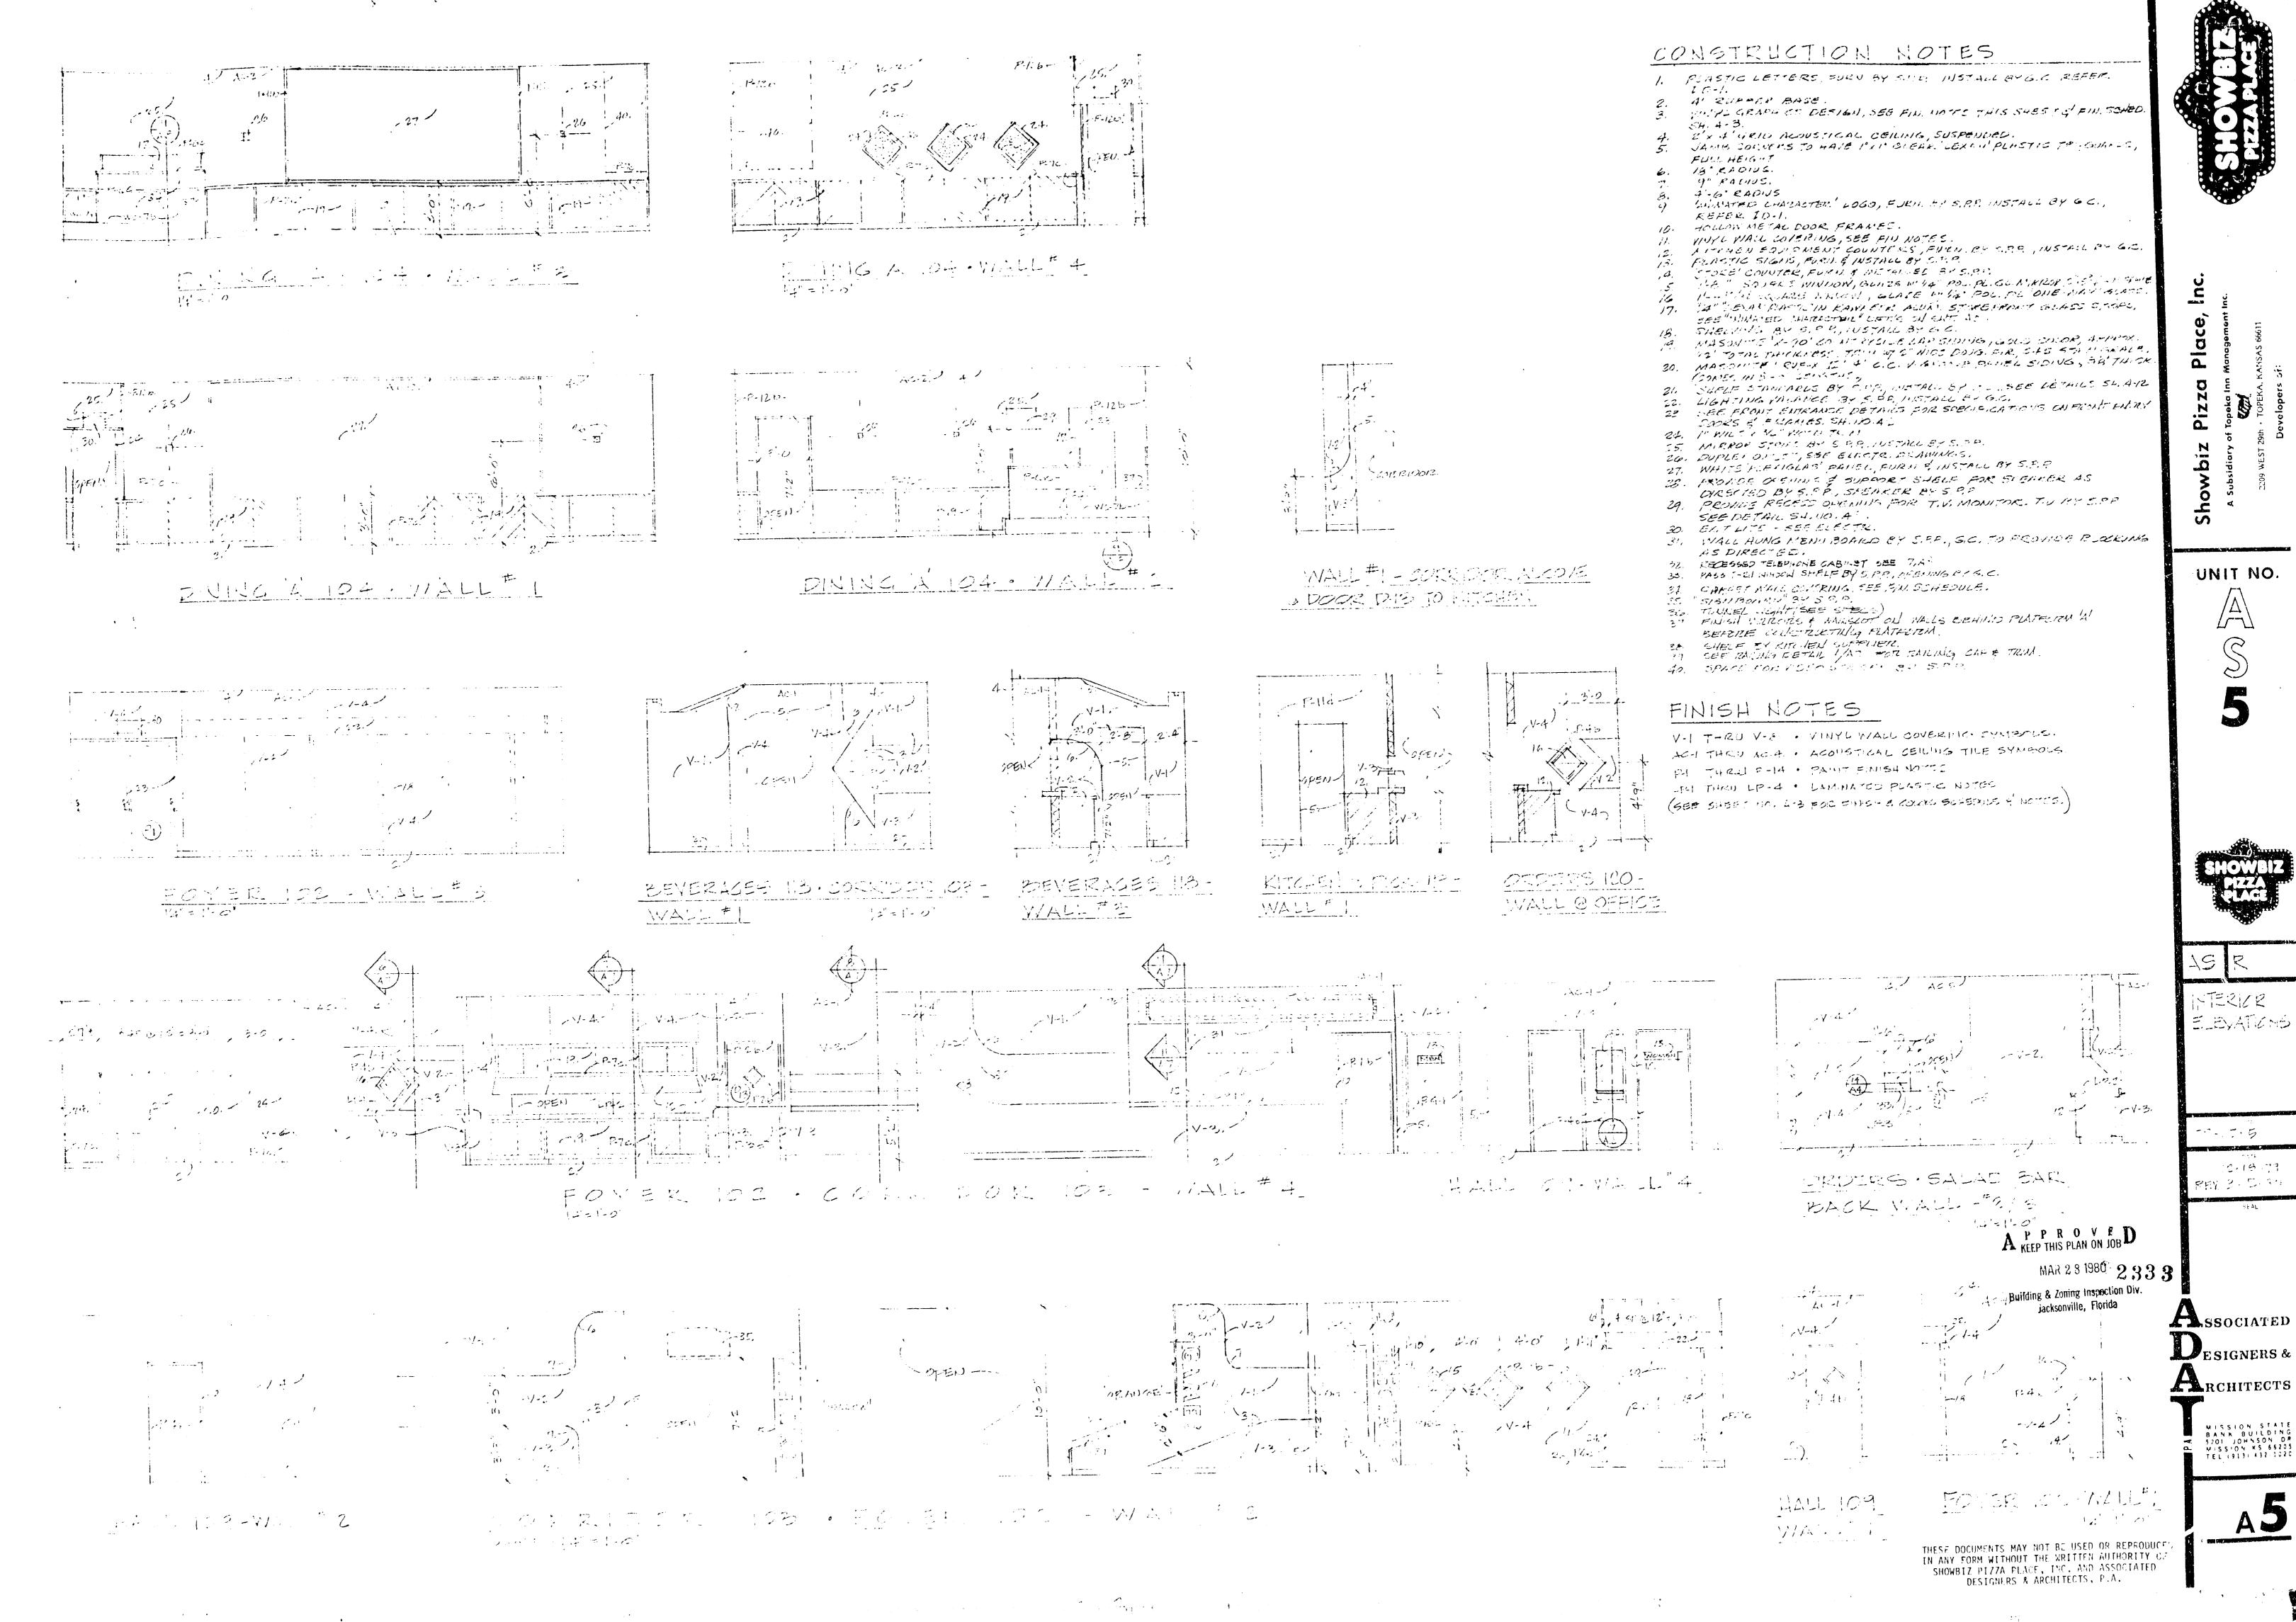

ESIGNERS &

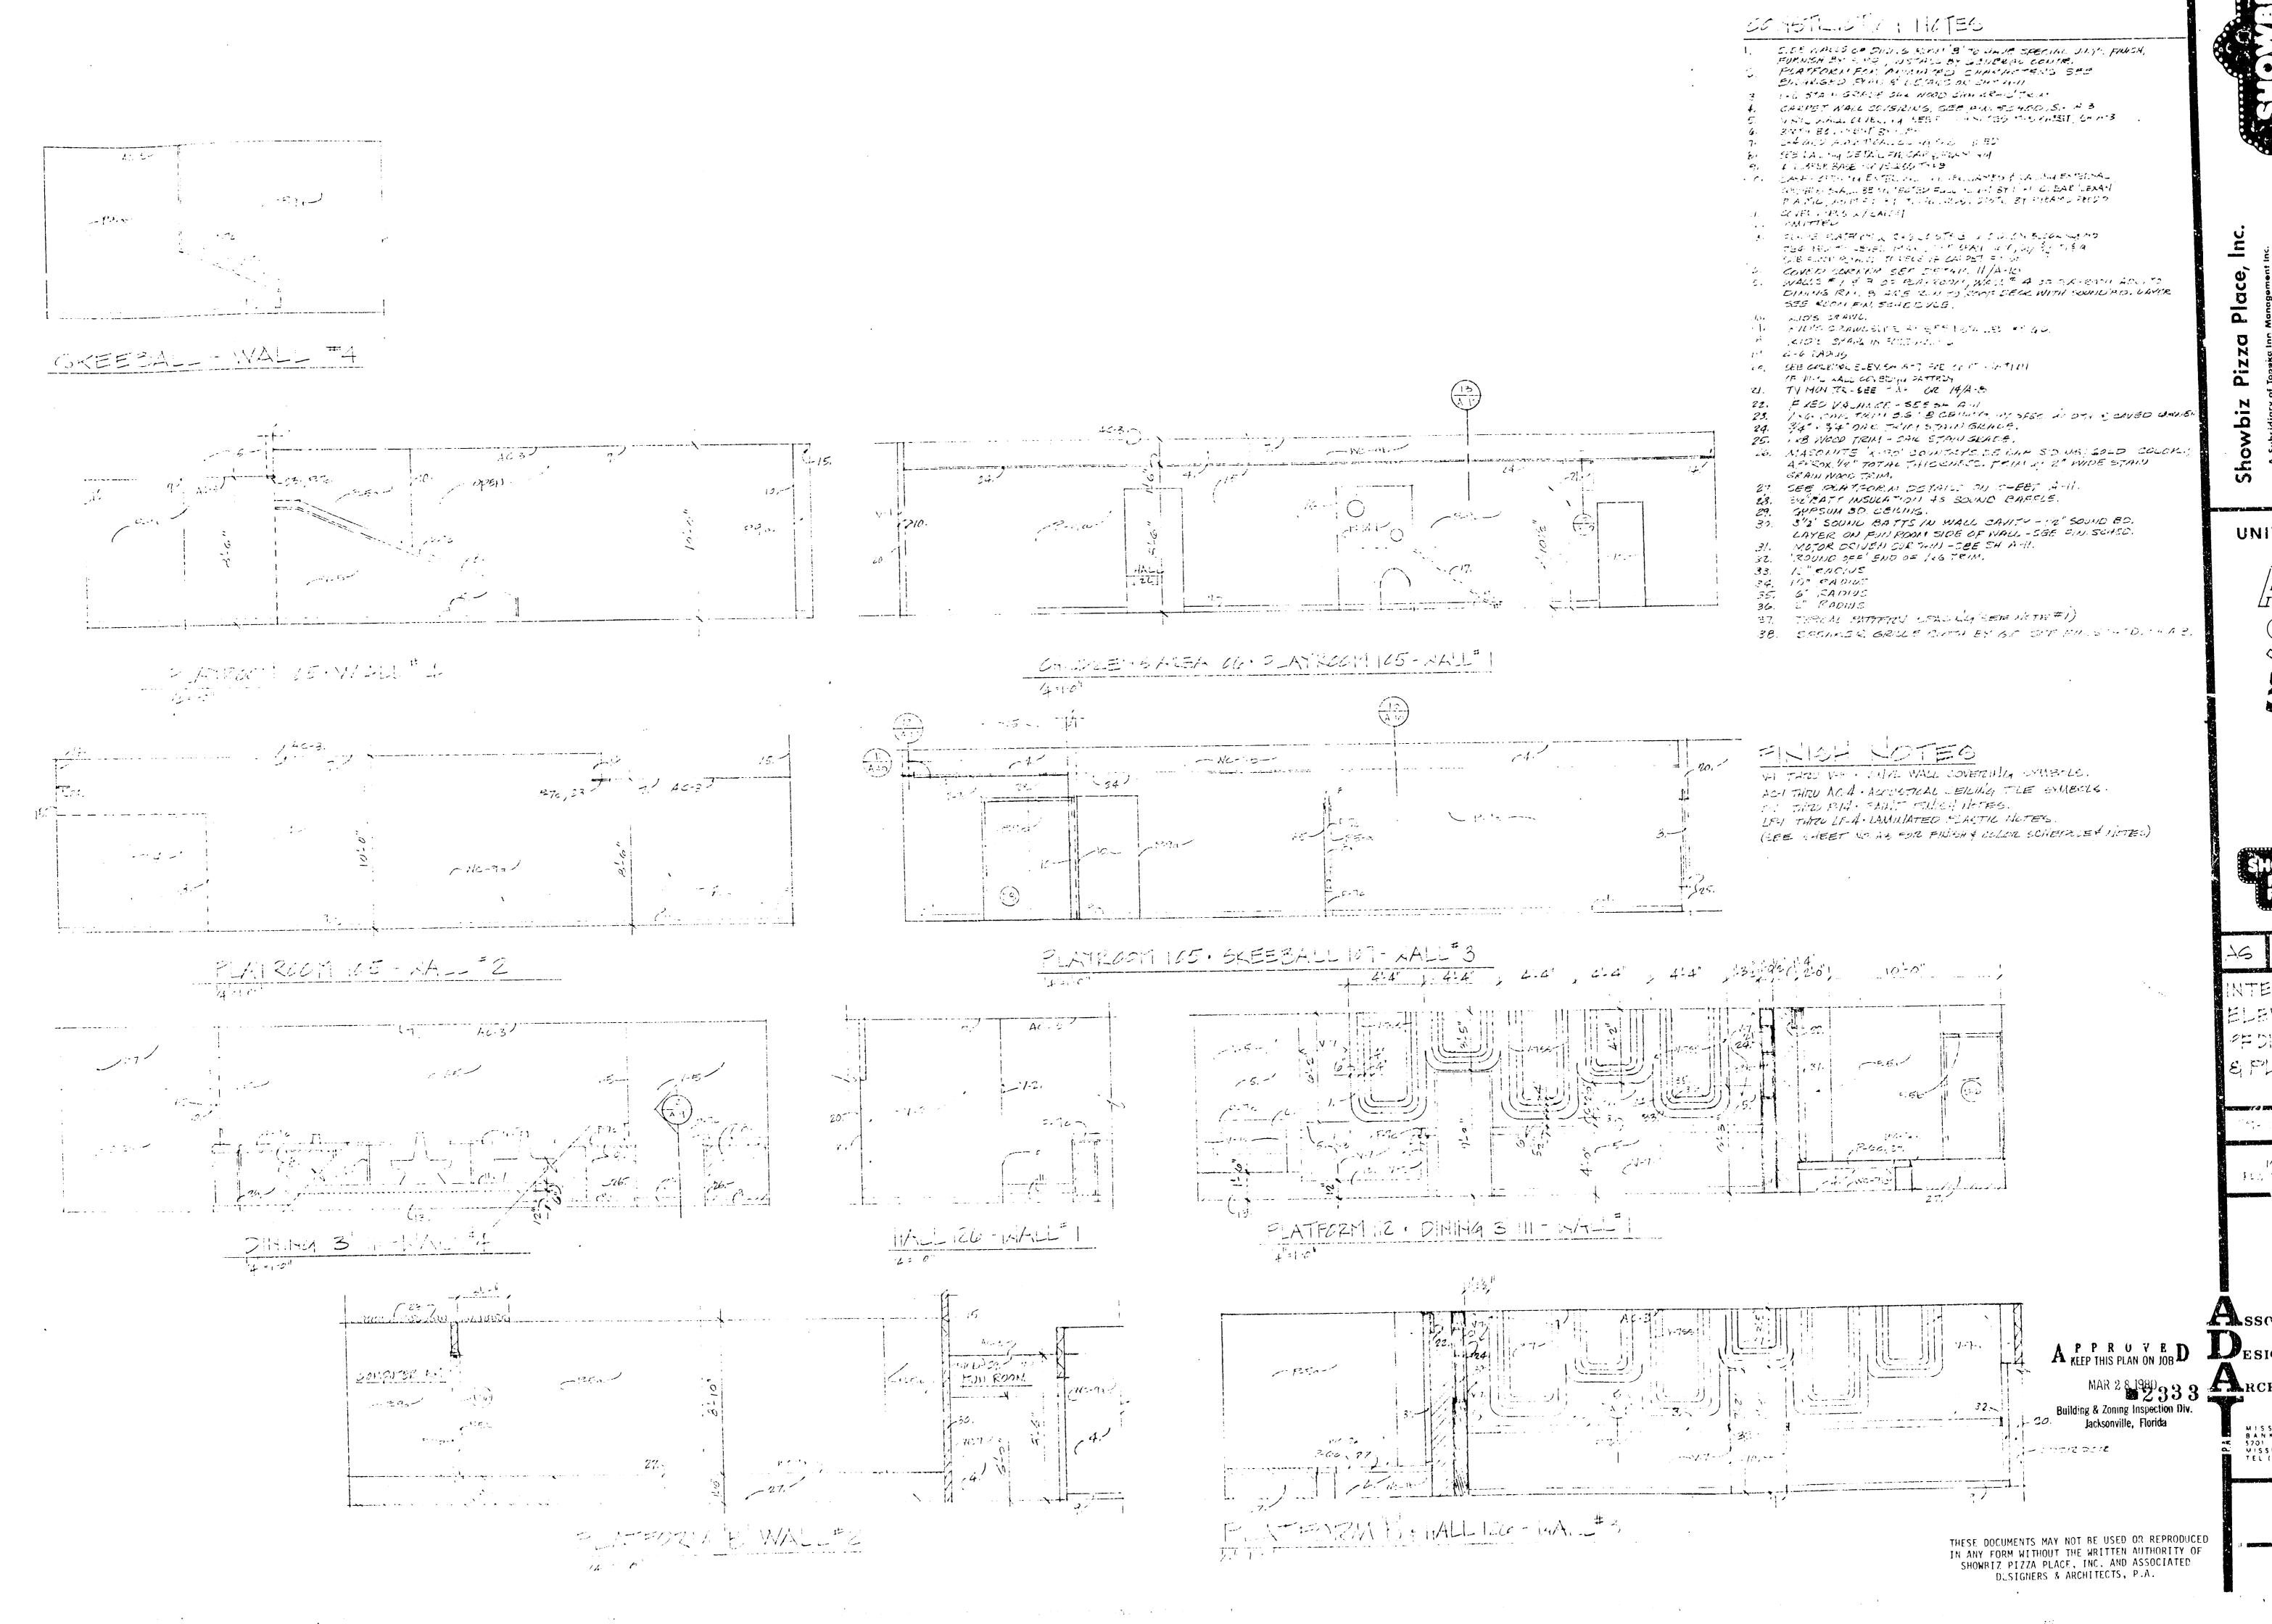


UNIT NO.

ELEVATIONS FDINING B & PLAYRM.


12.18.77 12.18.77 12.3.75.40


SSCCIATED

MISSION STATE BANK BUILDING 5701 JOHNSON DR MISSION KS 66205 TEL (913) 432 1020

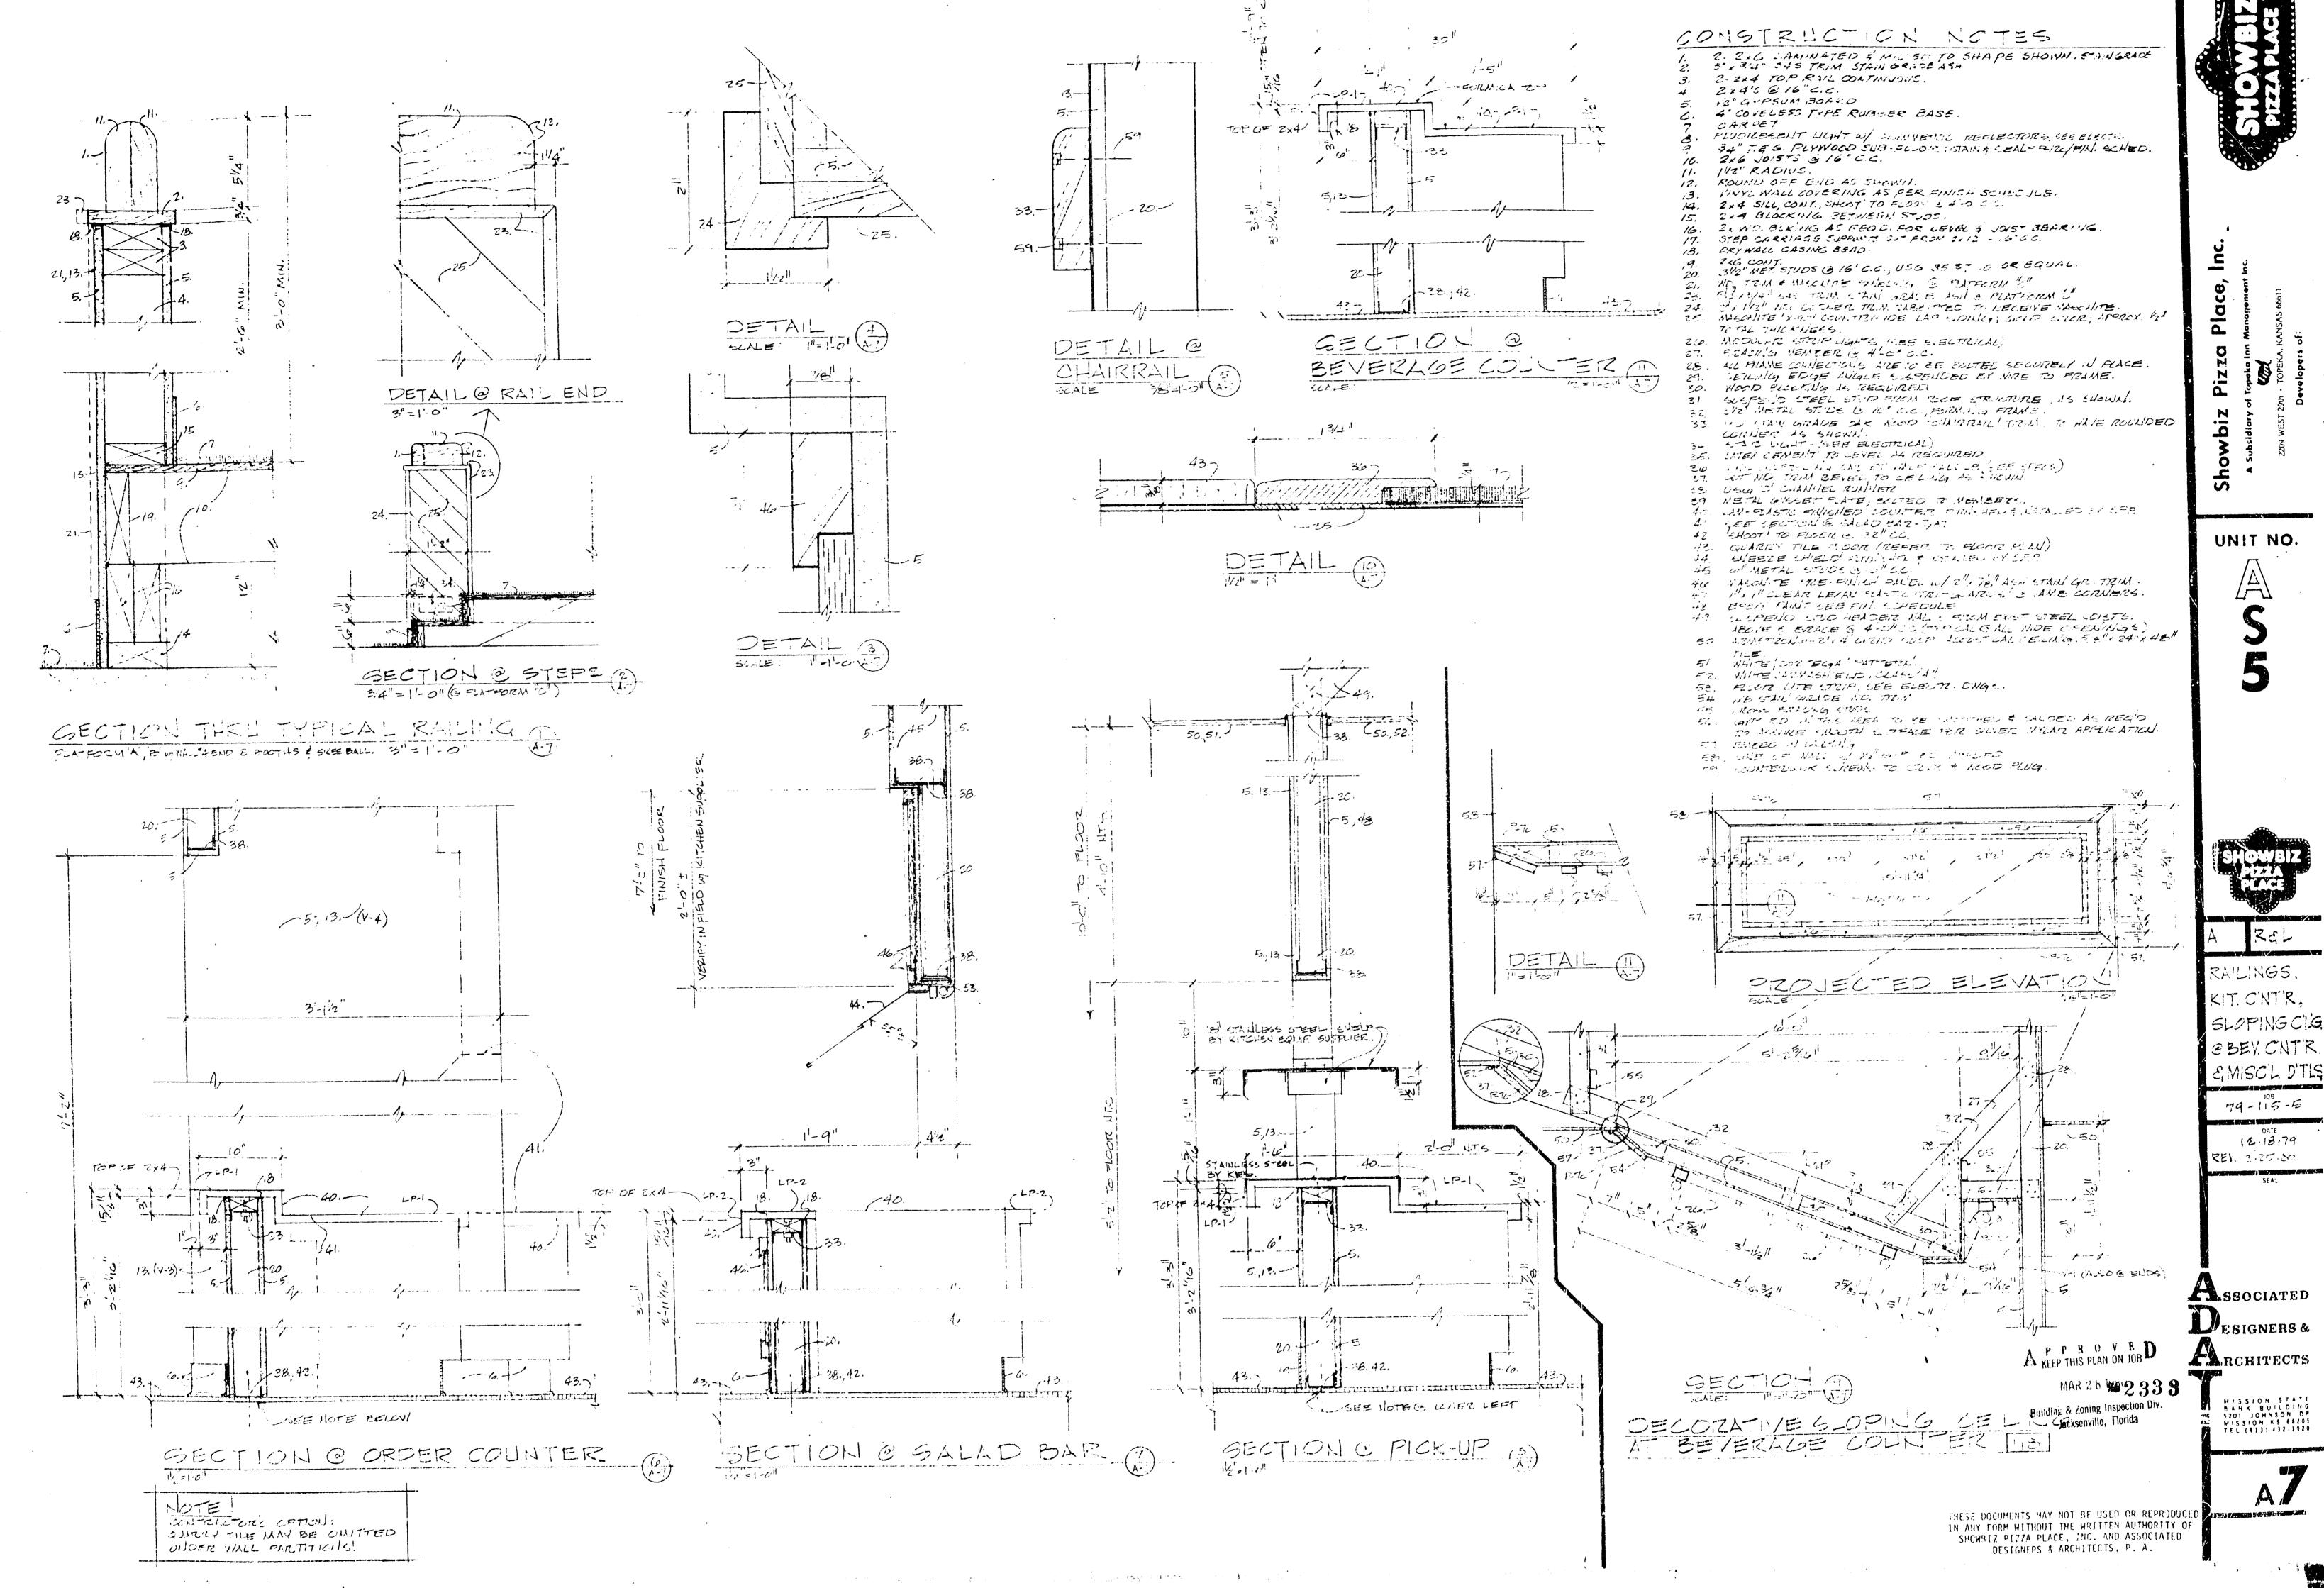

SLOPINGCIA

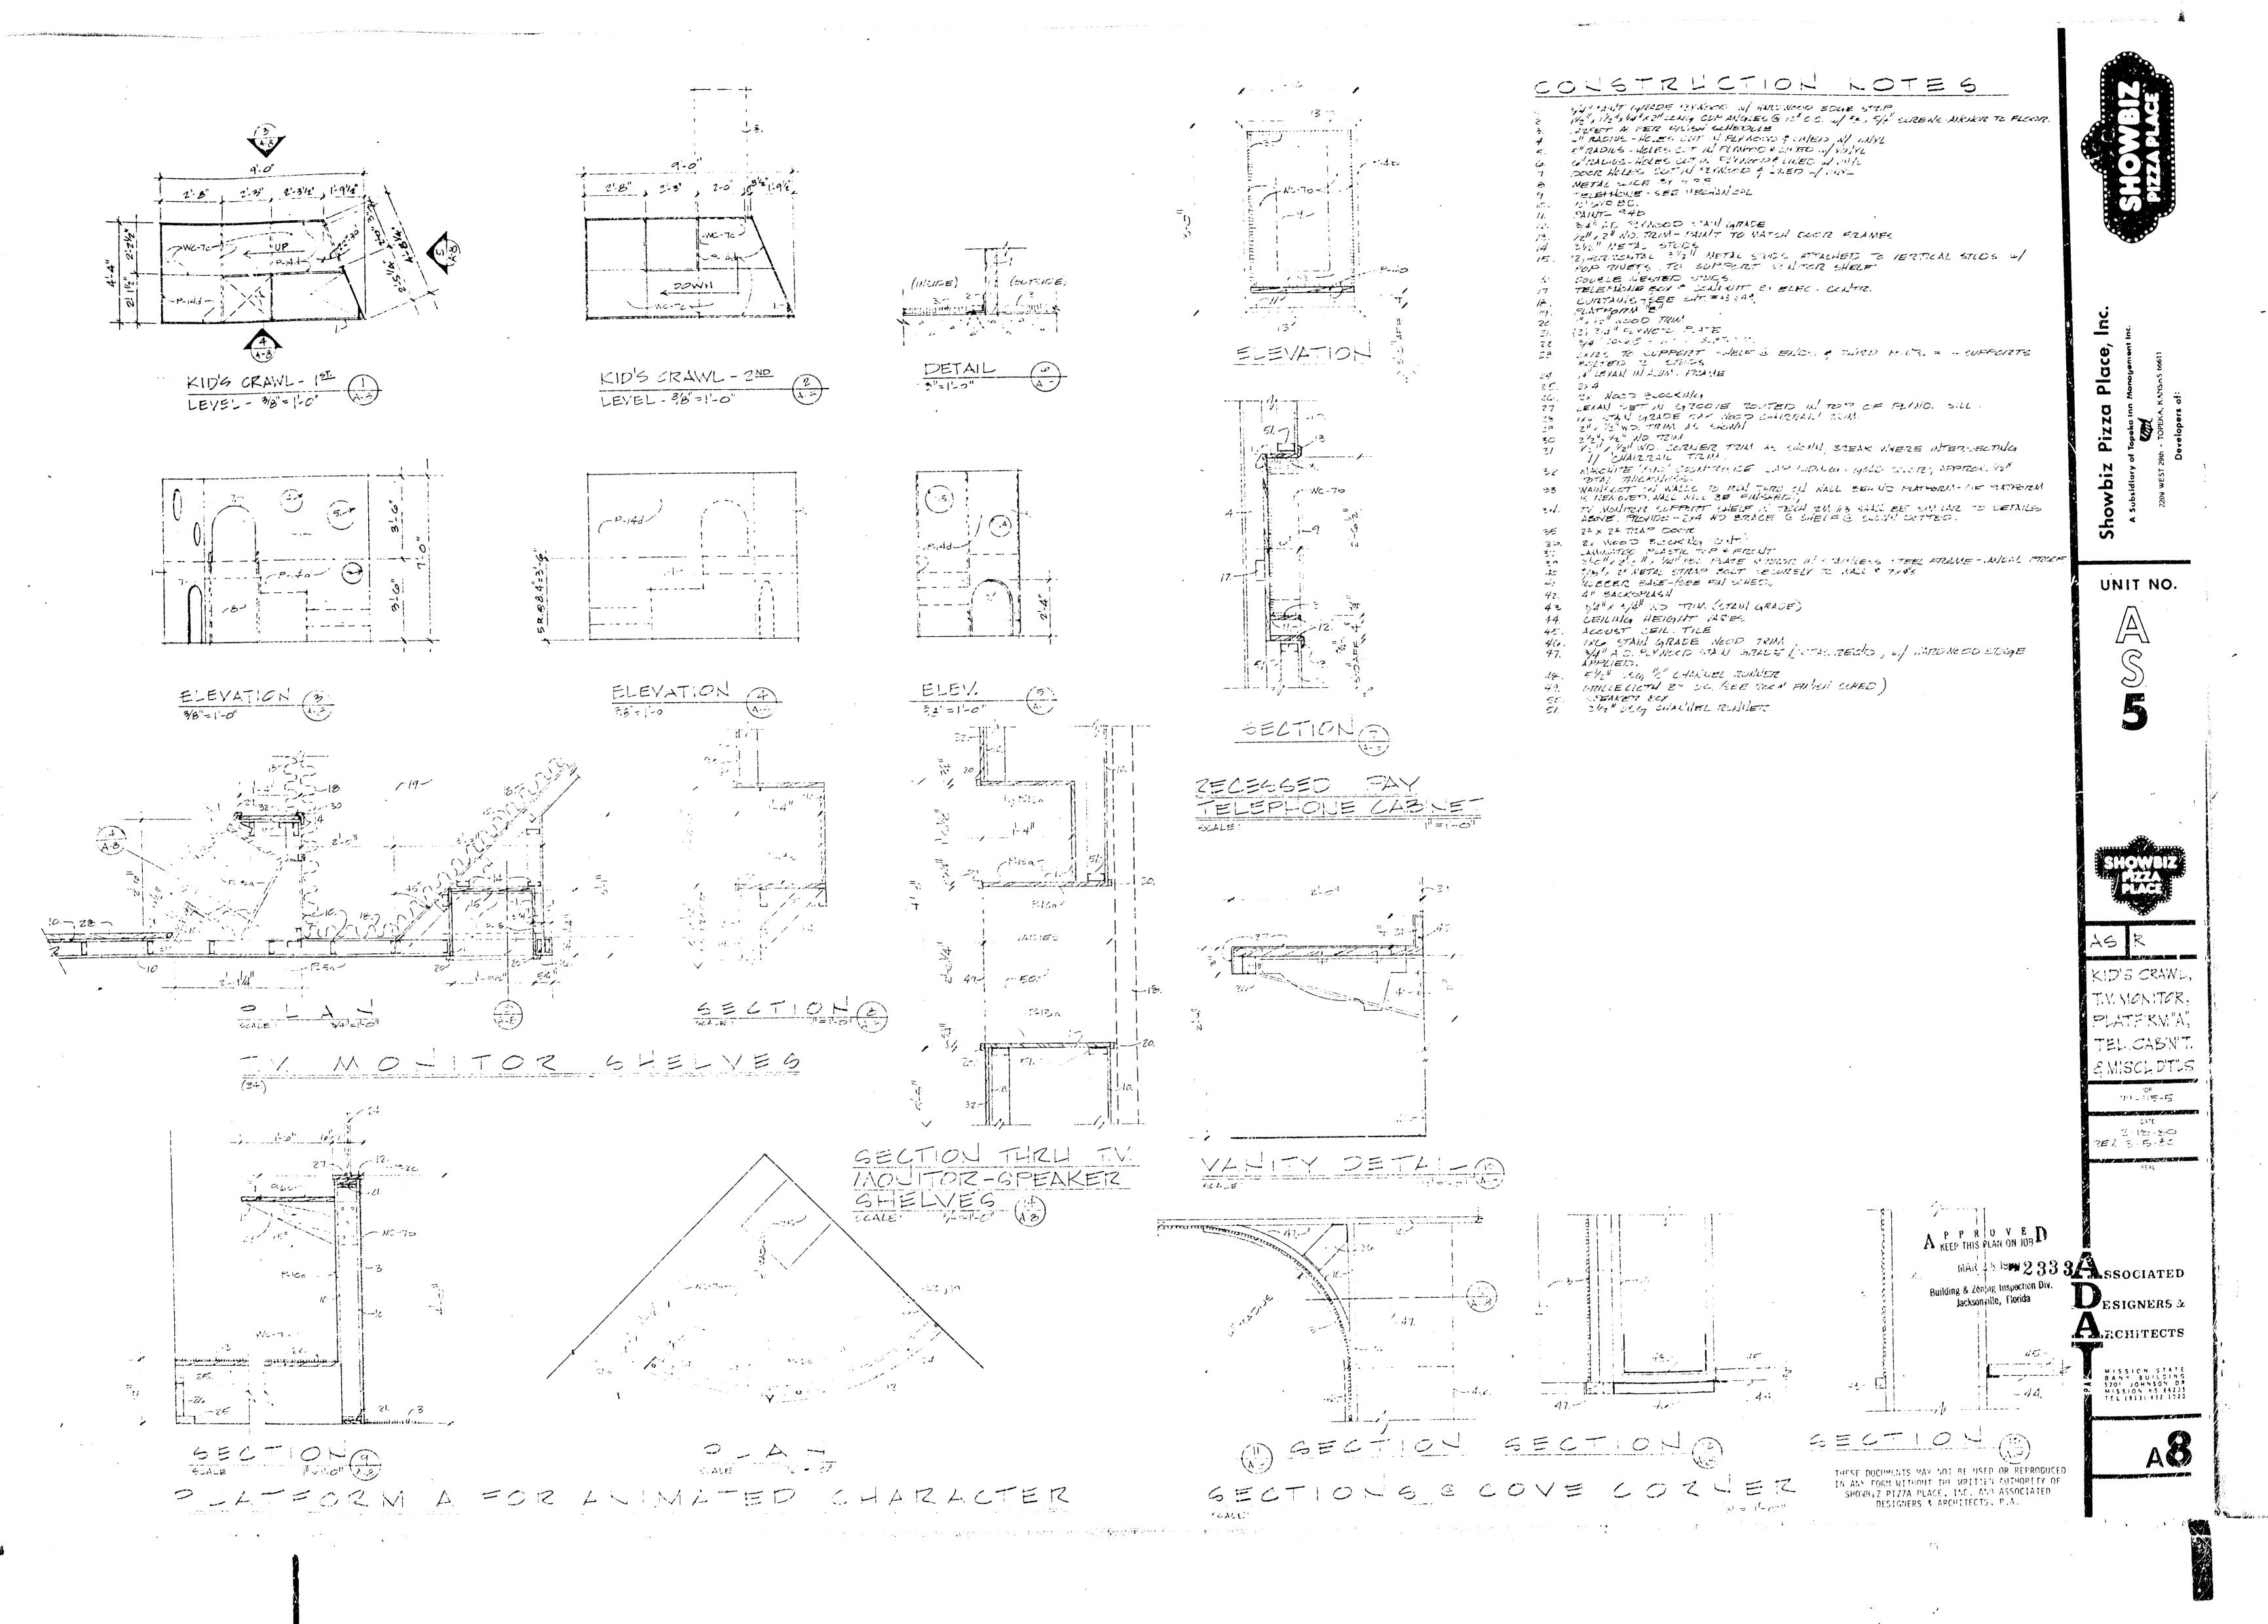

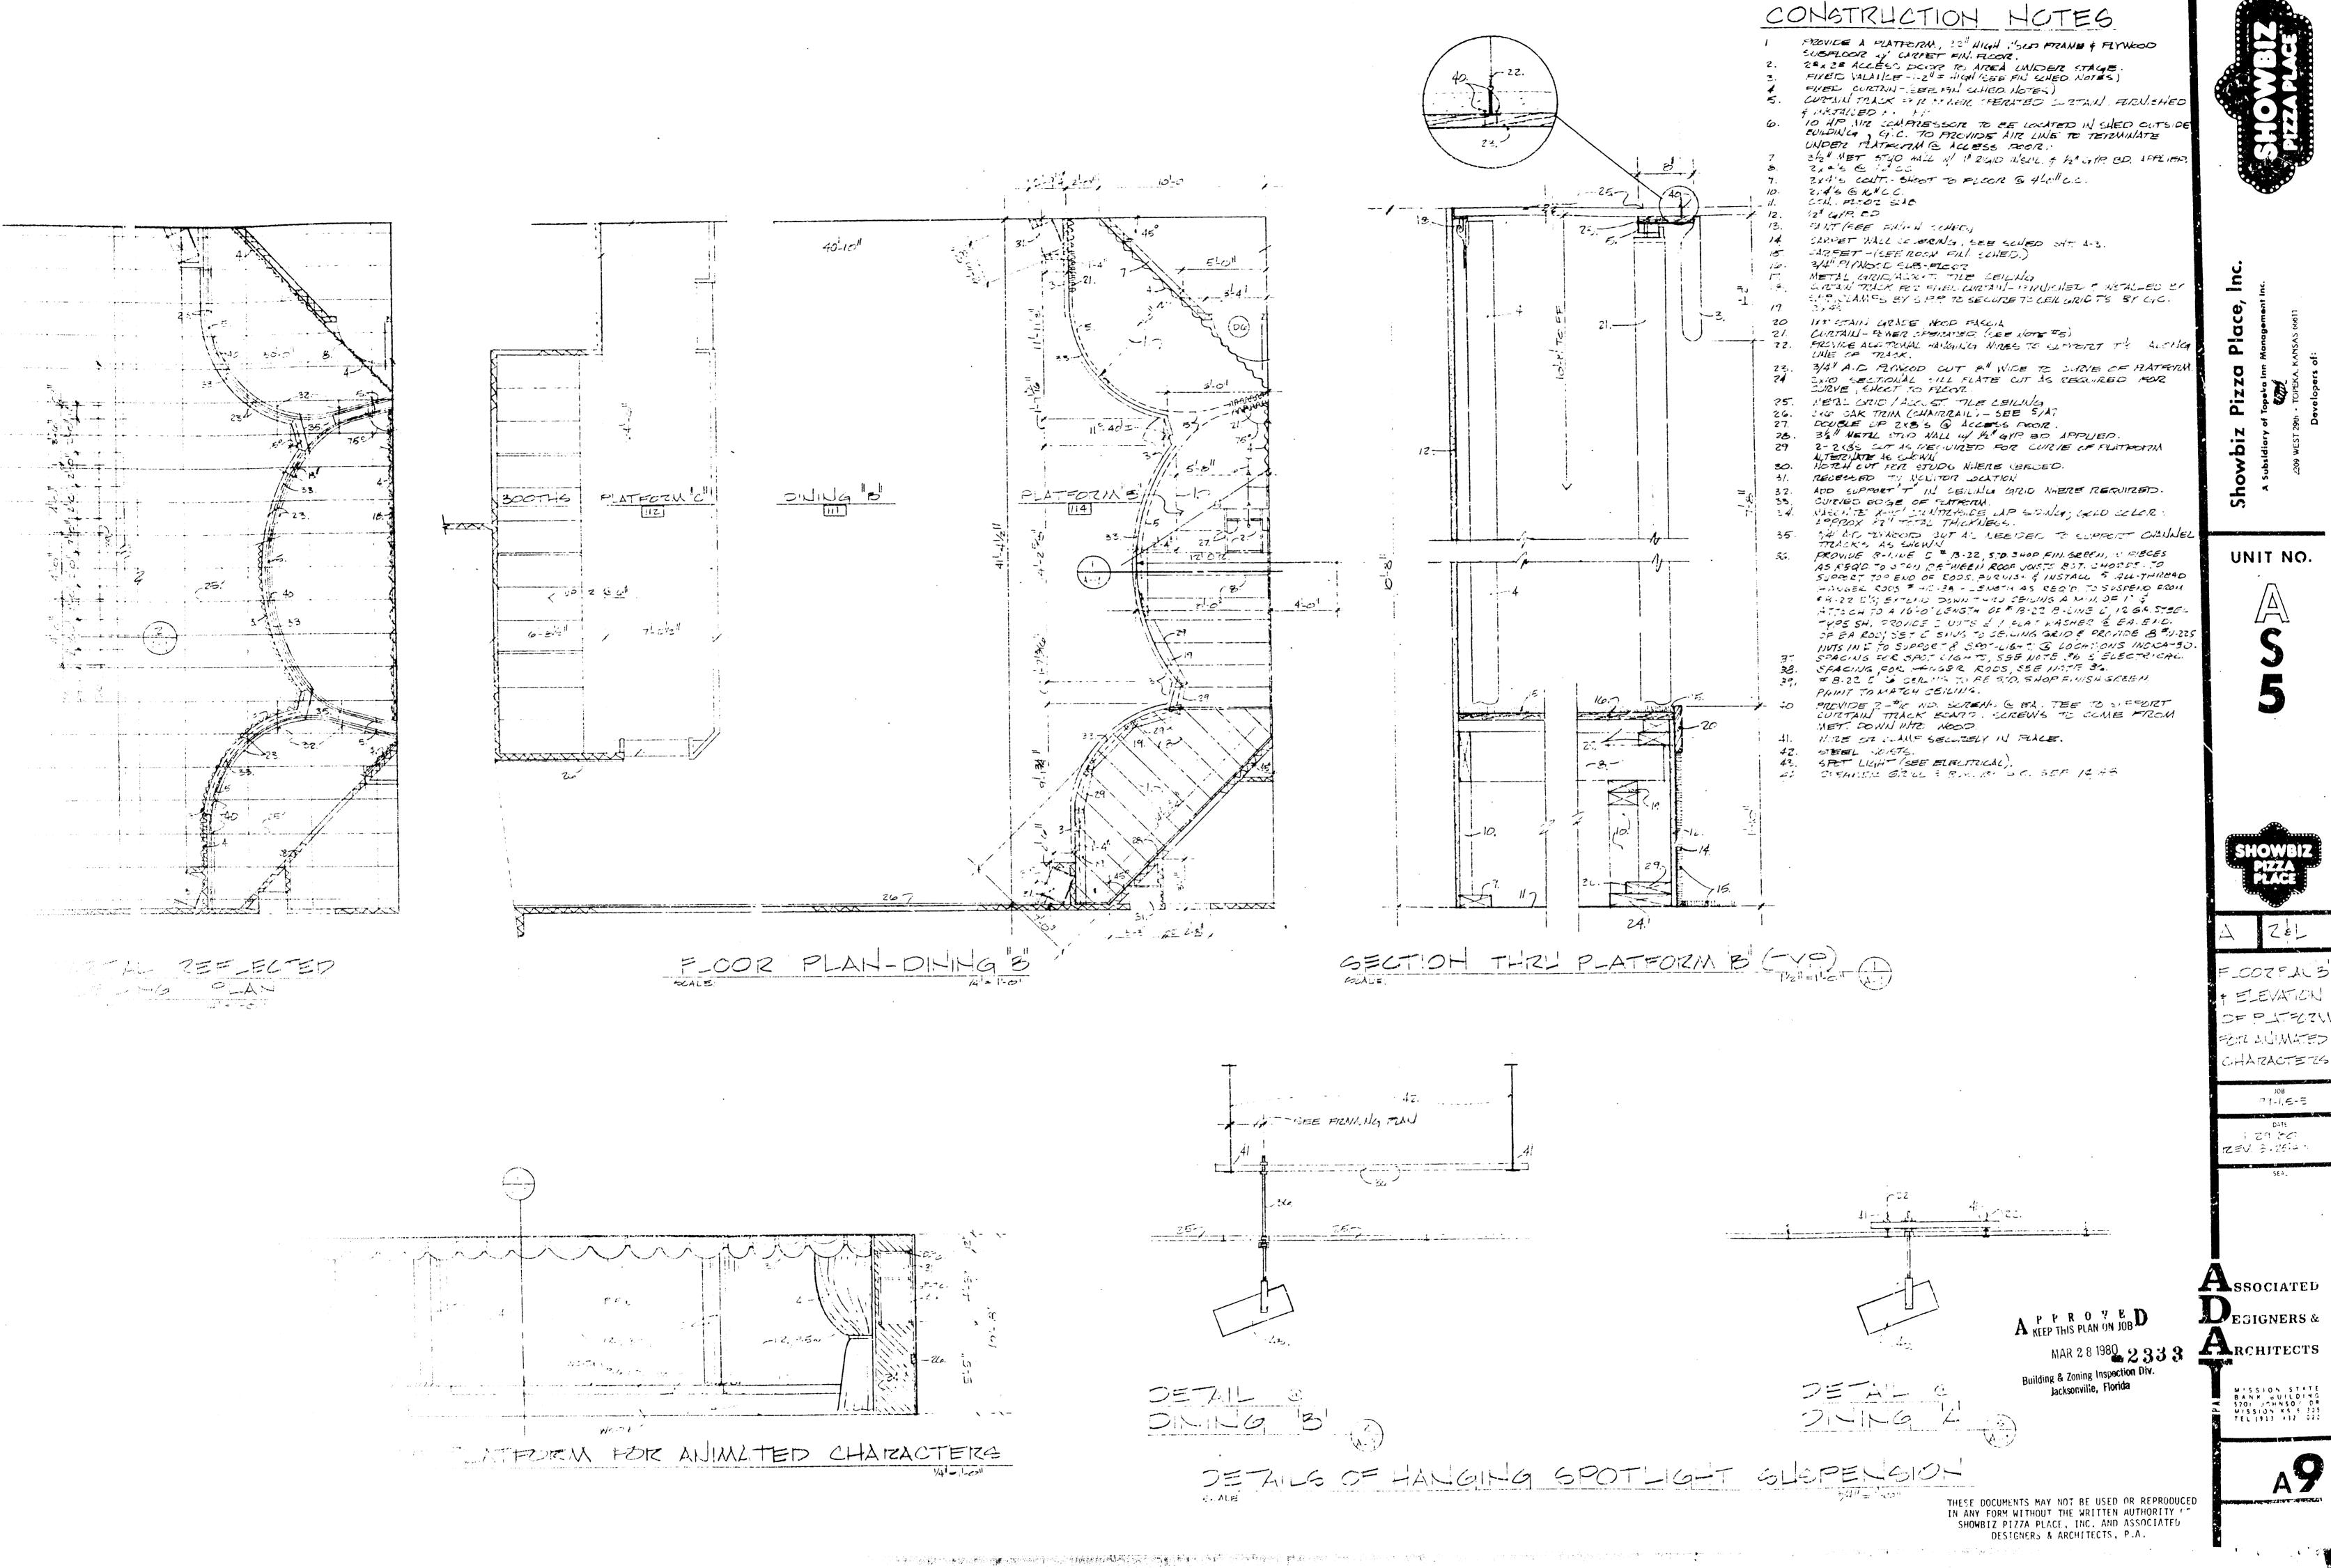

UNIT NO.

ELEVATION OFPLITERI FER ALIMATED C.HARACTETES

10B 77-115-5 1 29 60

亿三人子,然后

SSOCIATED

RCHITECTS

MISSION STATE
BANK GUILDING
5201 JOHNSO/ DR
MISSION KS 5 205
TEL (913, 432 020